



FLOOR PLAN
TOTAL AREA - 129,10 m²
MASSSTAB - 1:100

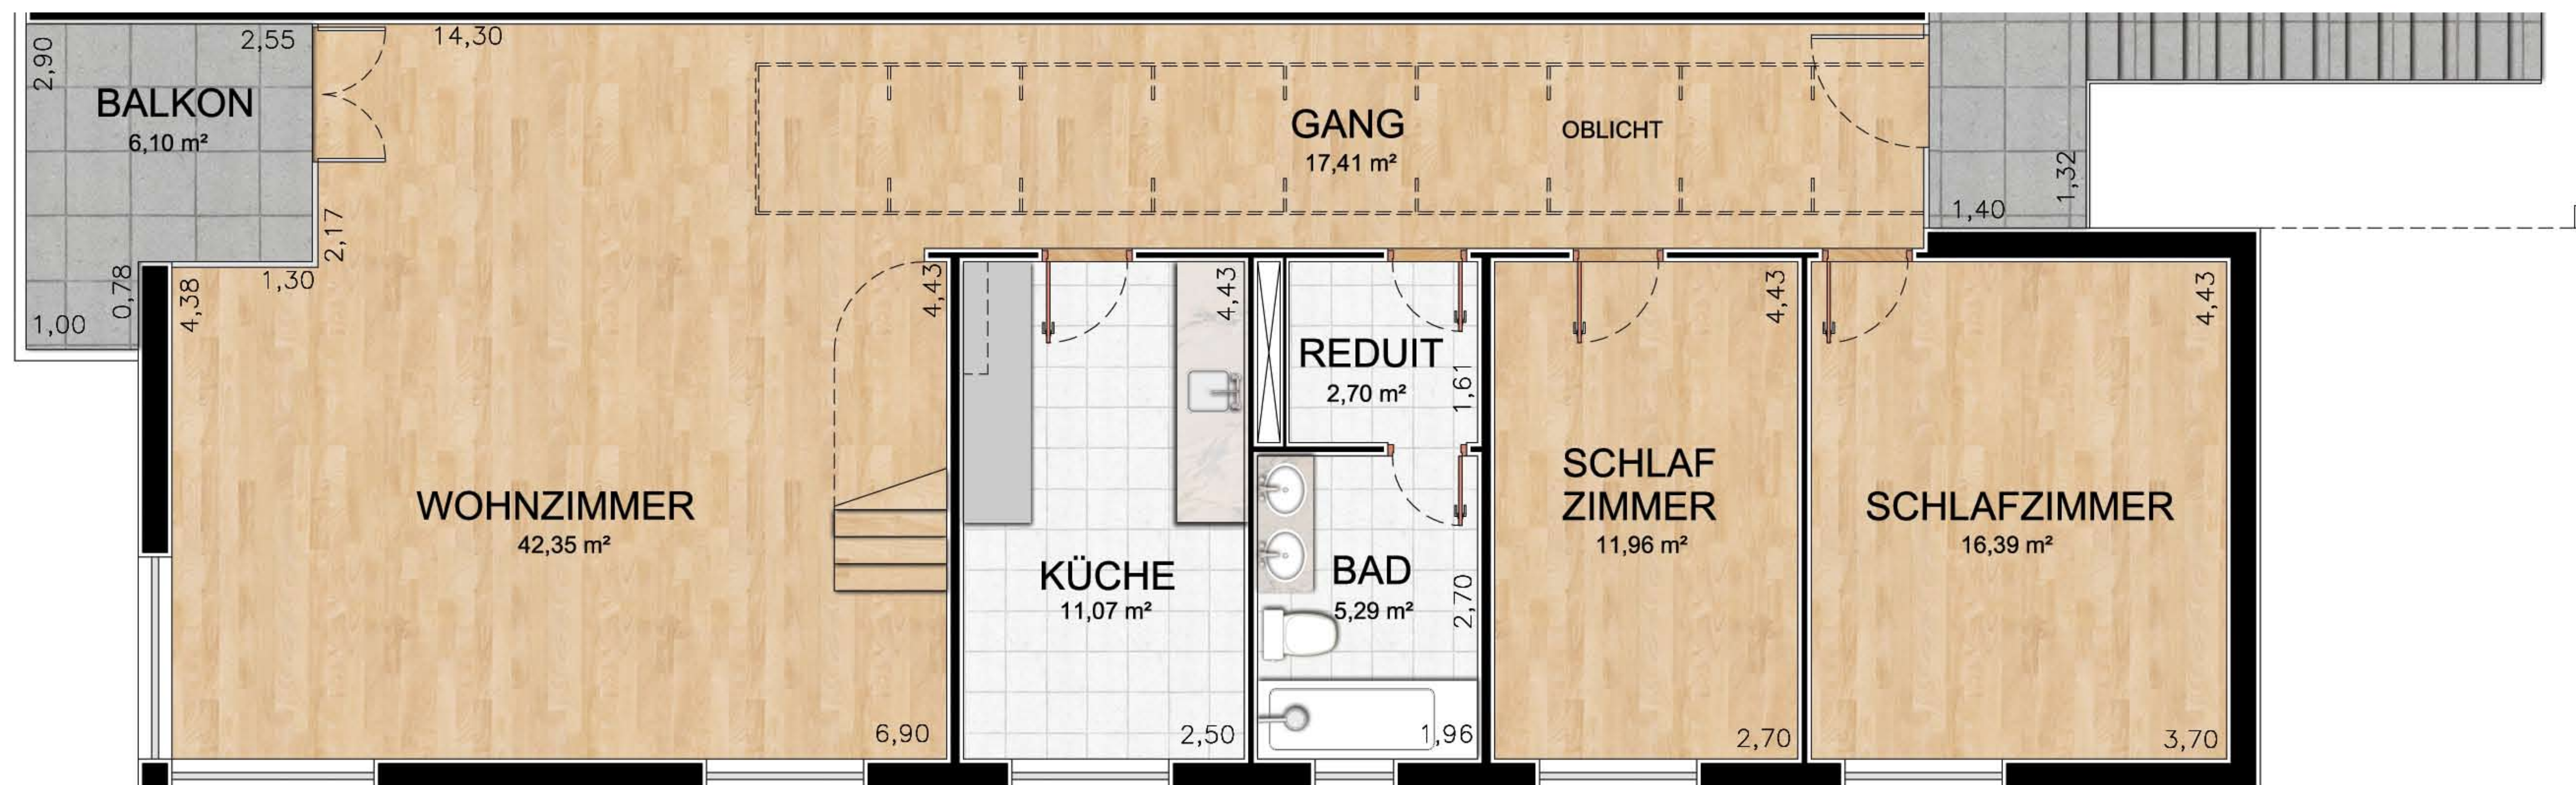

FLOOR PLAN
TOTAL AREA - 140,52 m²
MASSSTAB - 1:100

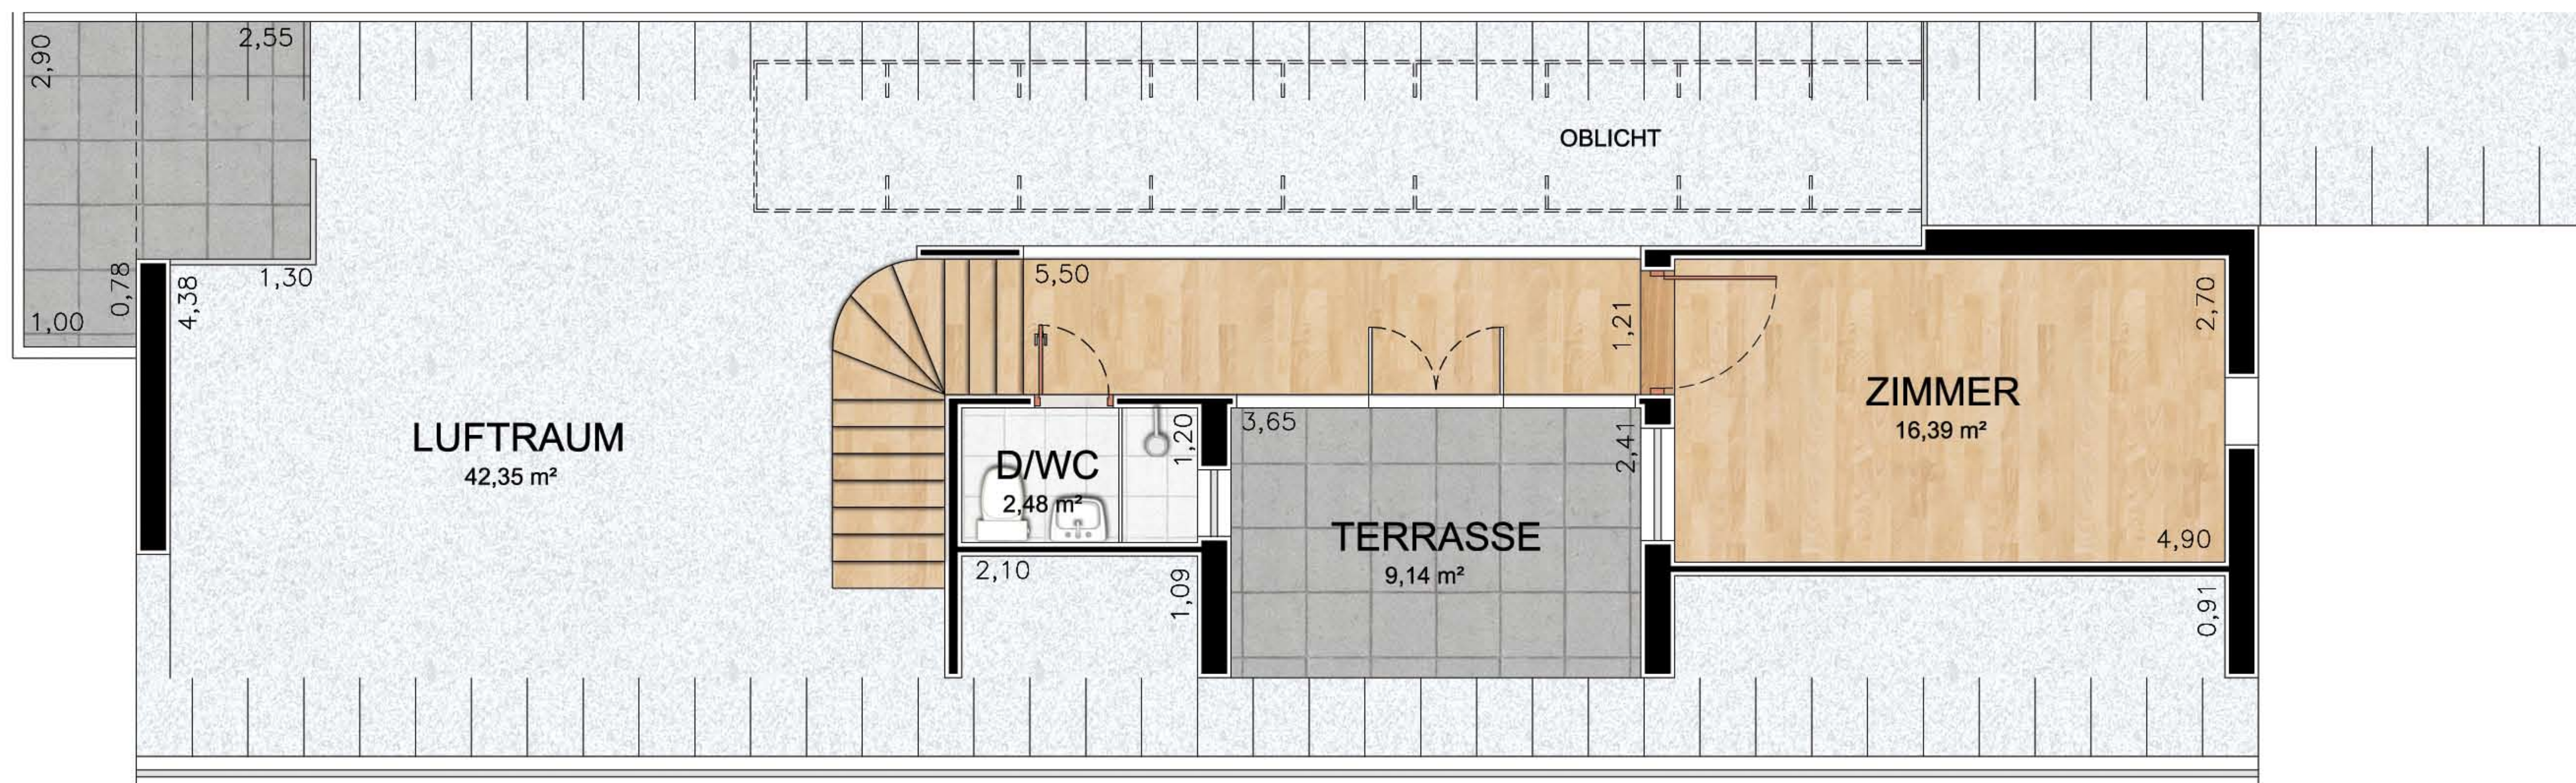

KUNDE: FIBA
ANDRESSE: BAHNHOFSTRASSE 5/7
PROJEKT: D1150
THEMA: FLOOR PLAN

DATUM: OKTOBER, 2014
MASSSTAB : 1:100