


Liegenschaft	Obere Schüsspromenade, 2502 Biel		
Wohnung Typ	A		
Objekt/Fläche	2.5-Zimmerwohnung / 67.0 m²		
Lage / Objekt-Nr.	Hochparterre:	26113.01.1001/01.1002	02.2002/03.3002
	1. Obergeschoss:	26113.01.1012/01.1013/01.1014	02.2012/03.3012
	2. Obergeschoss:	26113.01.1022/01.1023/01.1024	02.2022/03.3022

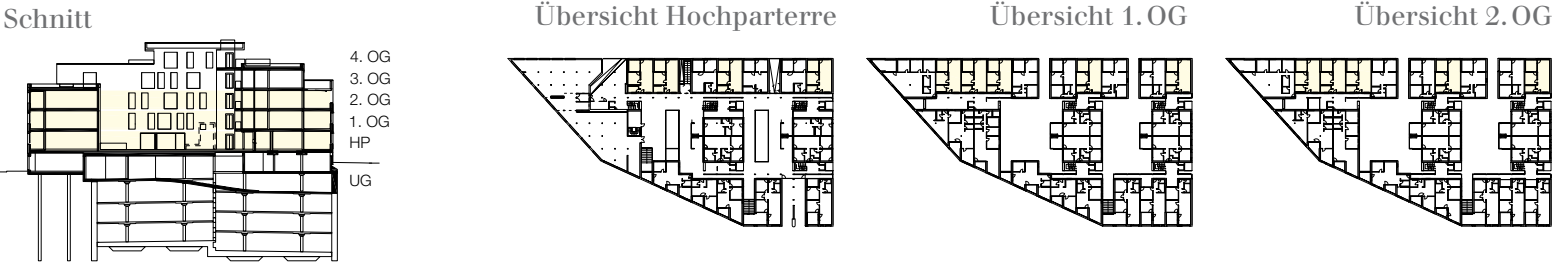

Grundriss
Massstab 1:100

