


7 OG
4.5

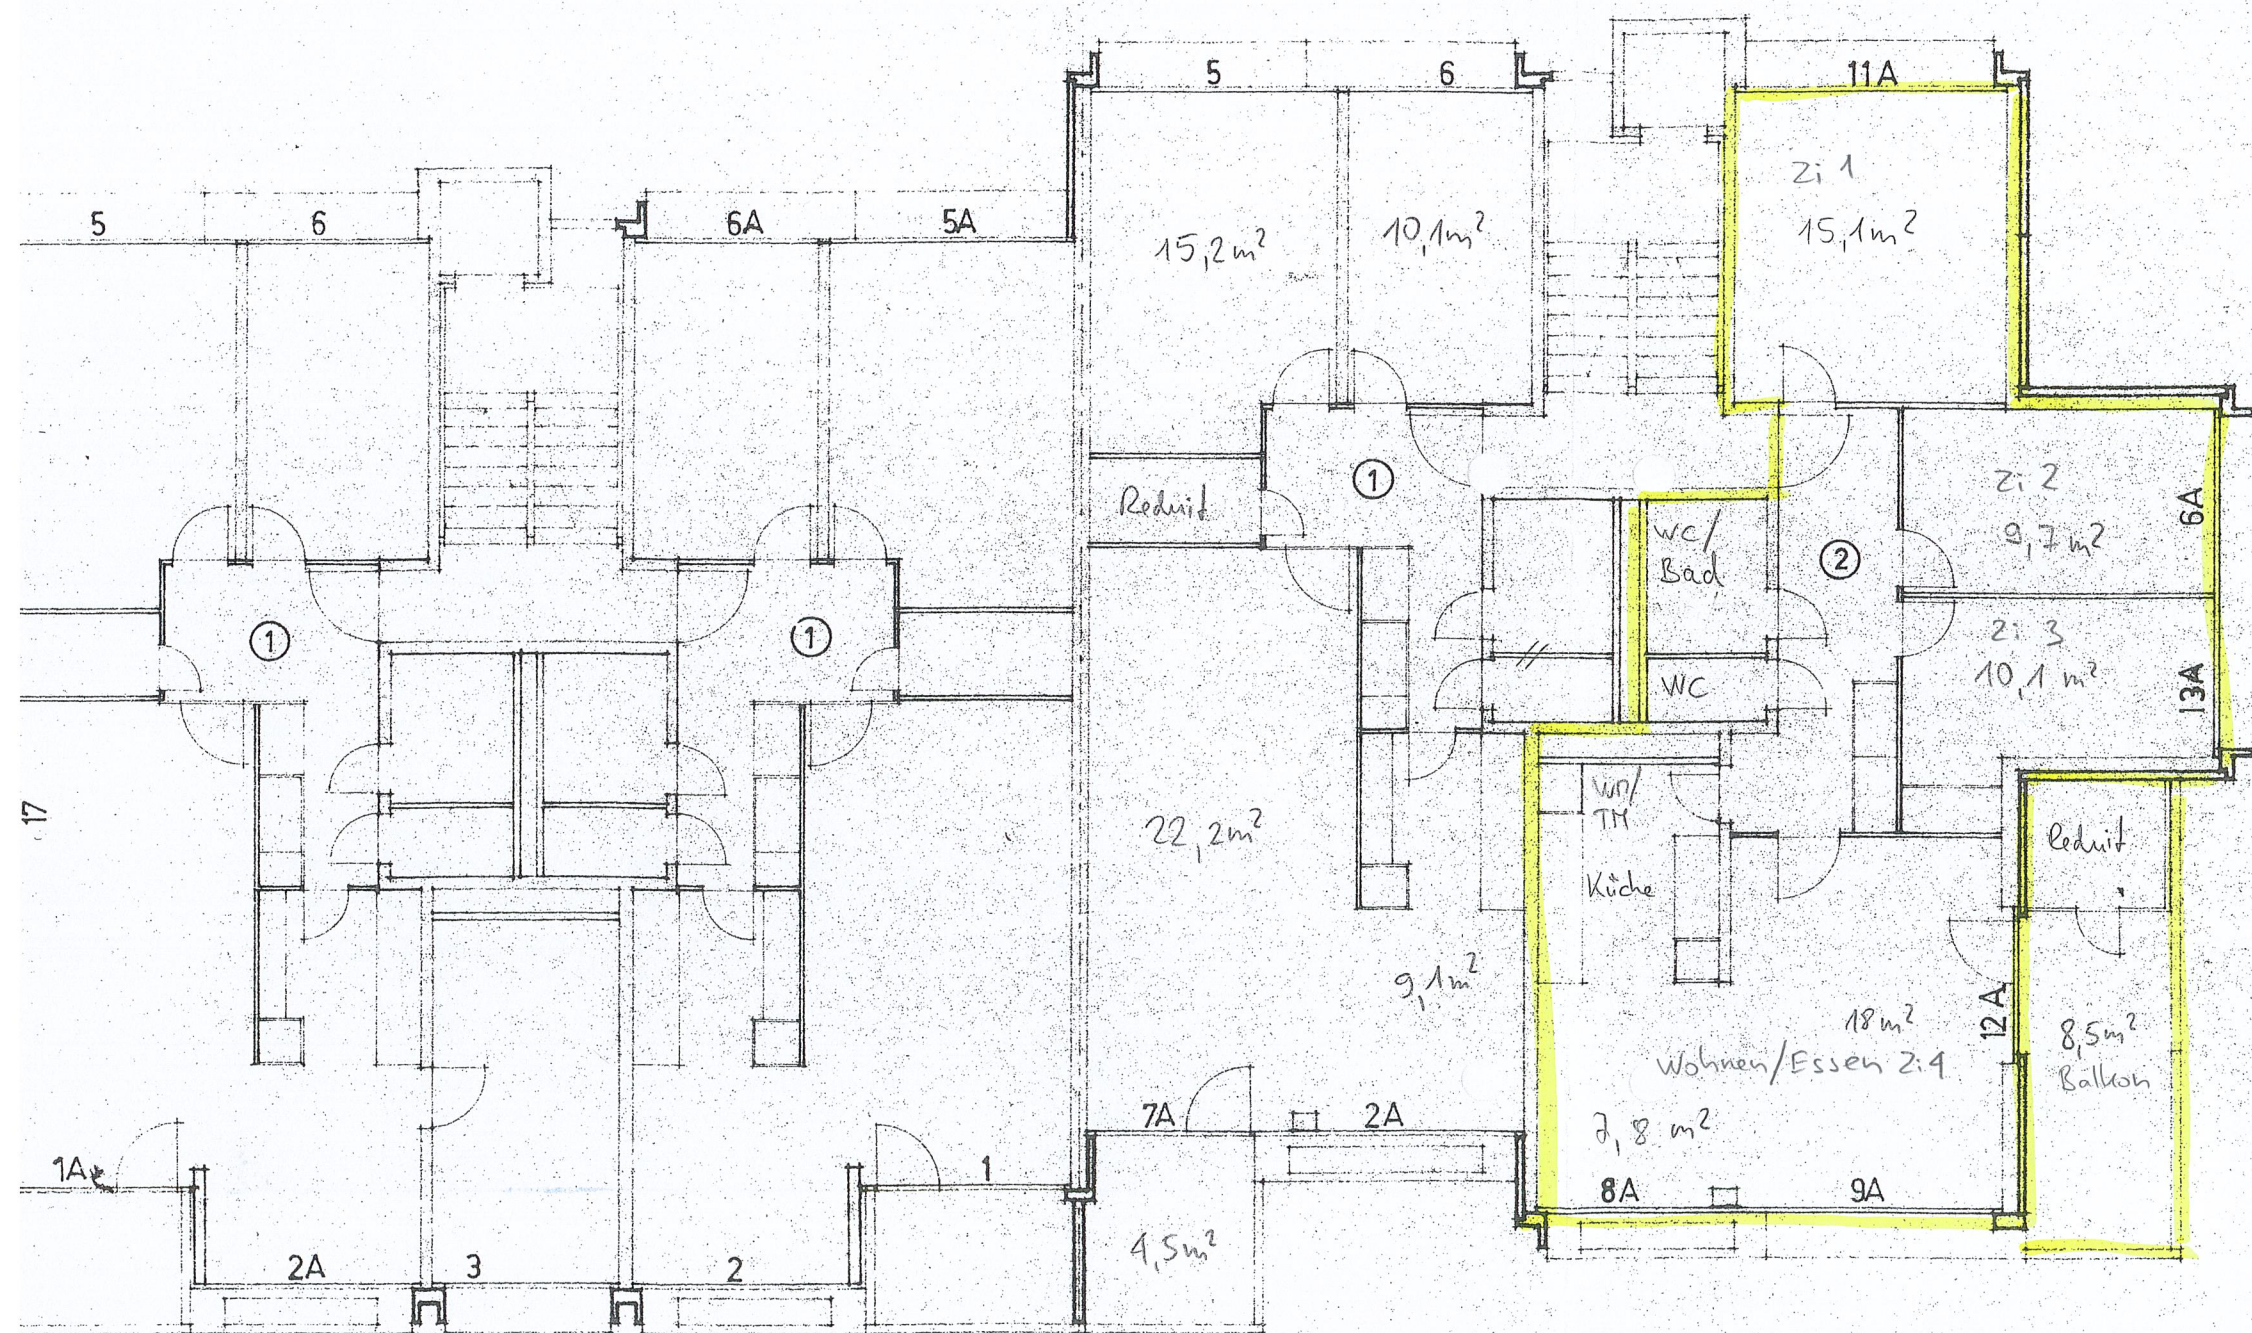


三

92

335

520

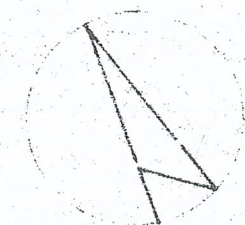

17.10
rise 2

achse 1

79	1.10	19.3.1970 WE 13.11.70 R.Sch.
BLOCK	UBERBAUUNG KLEEFELD-WEST-BUMPLIZ	No 325 / 4
X	6. + 7. OG	GEZ BS
	LIENHARD + STRASSER ARCHITEKTEN SIA/ETH BERN TELEFON 031 22 48 22 EDUARD HELFER ARCHITEKT SIA BERN TELEFON 031 44 62 44	DAT 25. 11.