

1. OBERGESCHOSS


D. 29.5.72 GR. 60/85 M. 1:100 GEZ. fe 4.12.72
E. STOLL + M. FEHN ARCHITEKTEN CLARAGRABEN 6 BASEL TEL. 051-52 60 81

*Herr Kardorffmann
G. Kardorffmann - Weibel*

*Nr. 7
F. Plattner
Nr. 8
K. J. J.*

WOHNUNG Nr. 8 HERR A. OSER

WOHNUNG Nr. 7 HERR P. PLATTNER

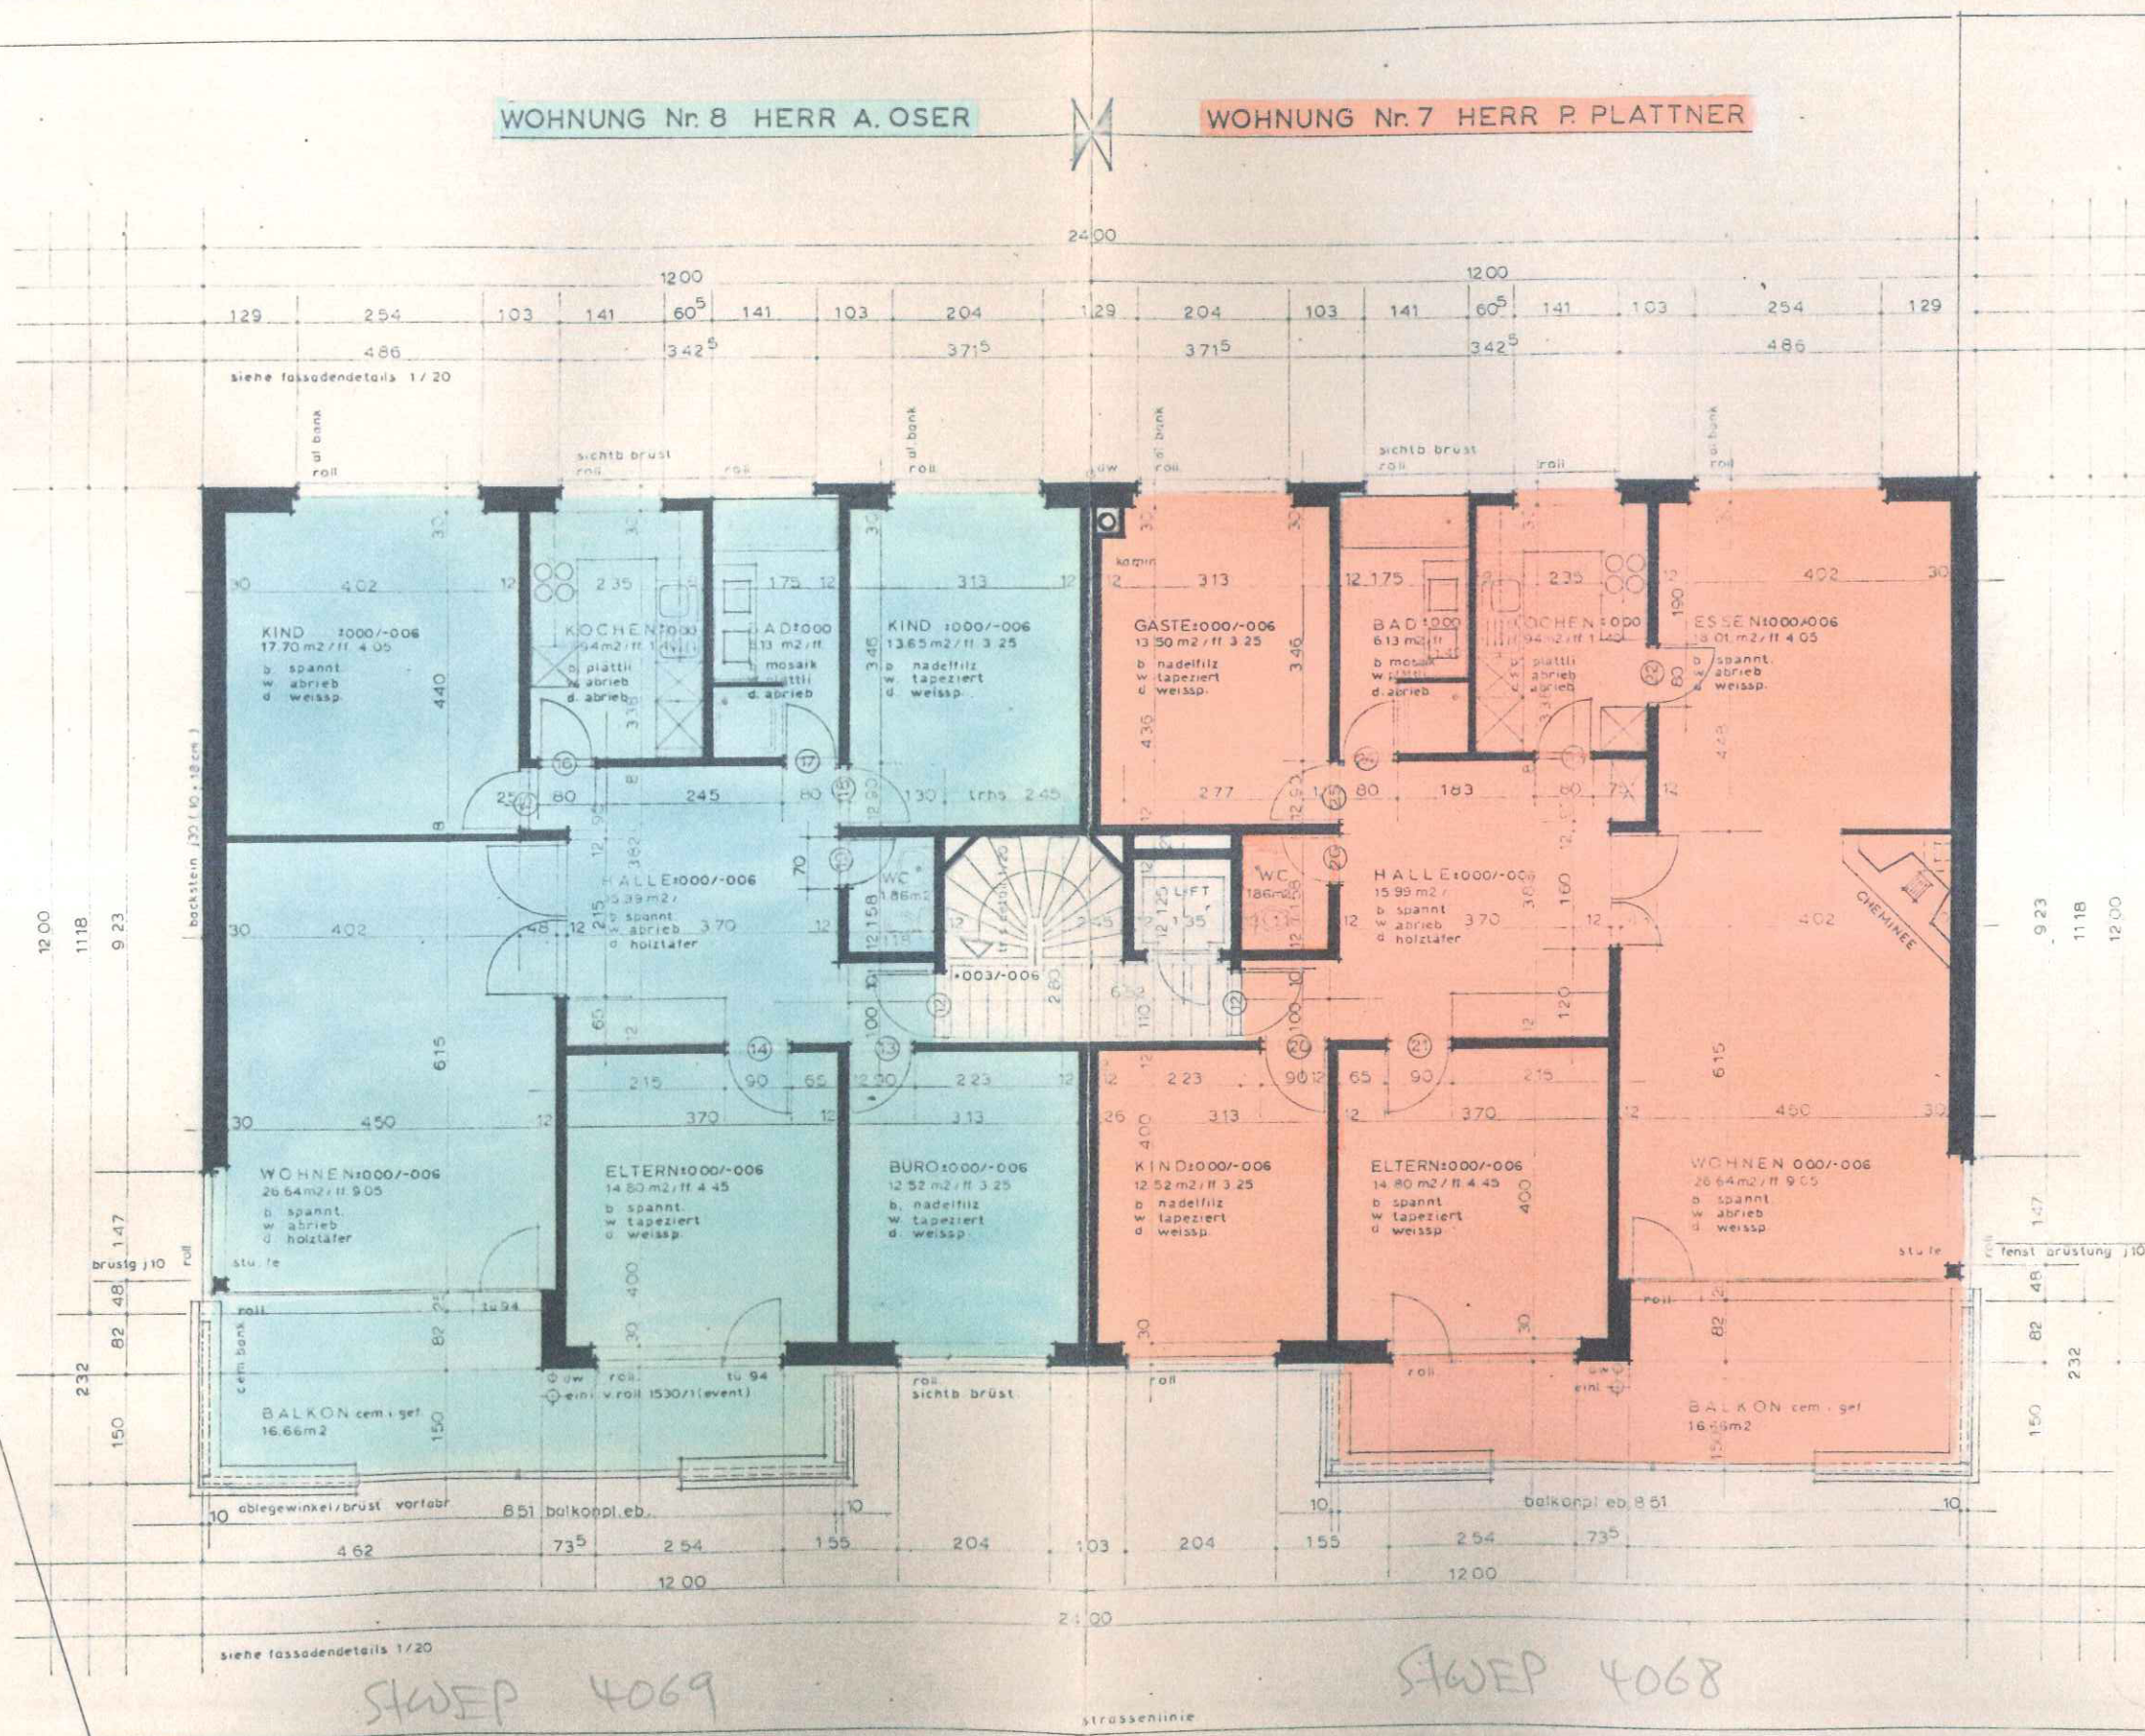

SWEP 4069

SWEP 4068

NORD

