


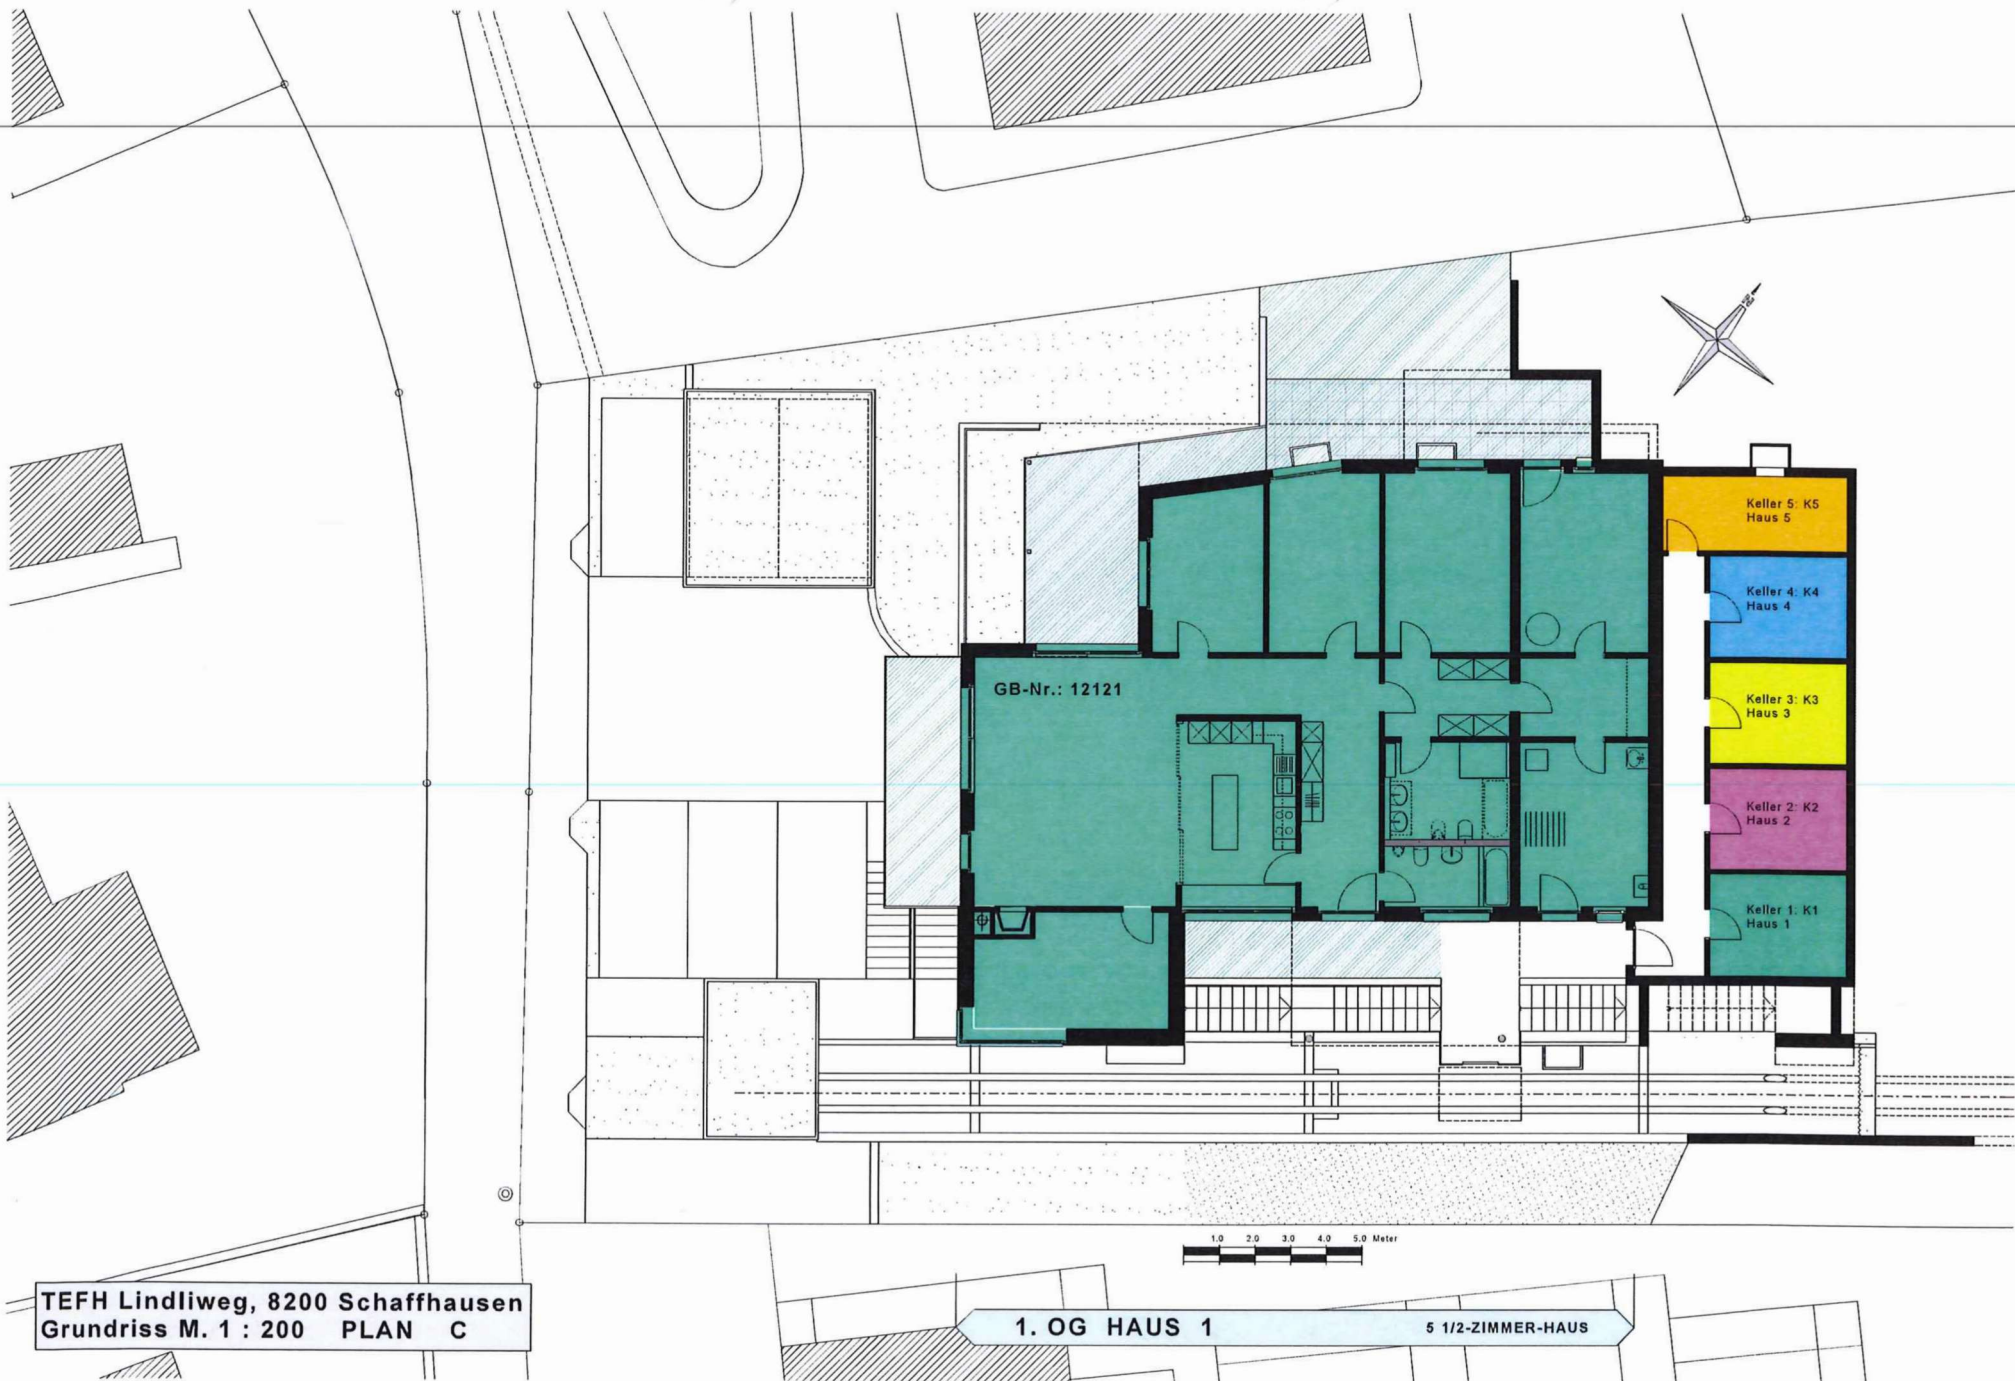

TEFH Lindliweg, 8200 Schaffhausen
Grundriss M. 1 : 200 PLAN C