


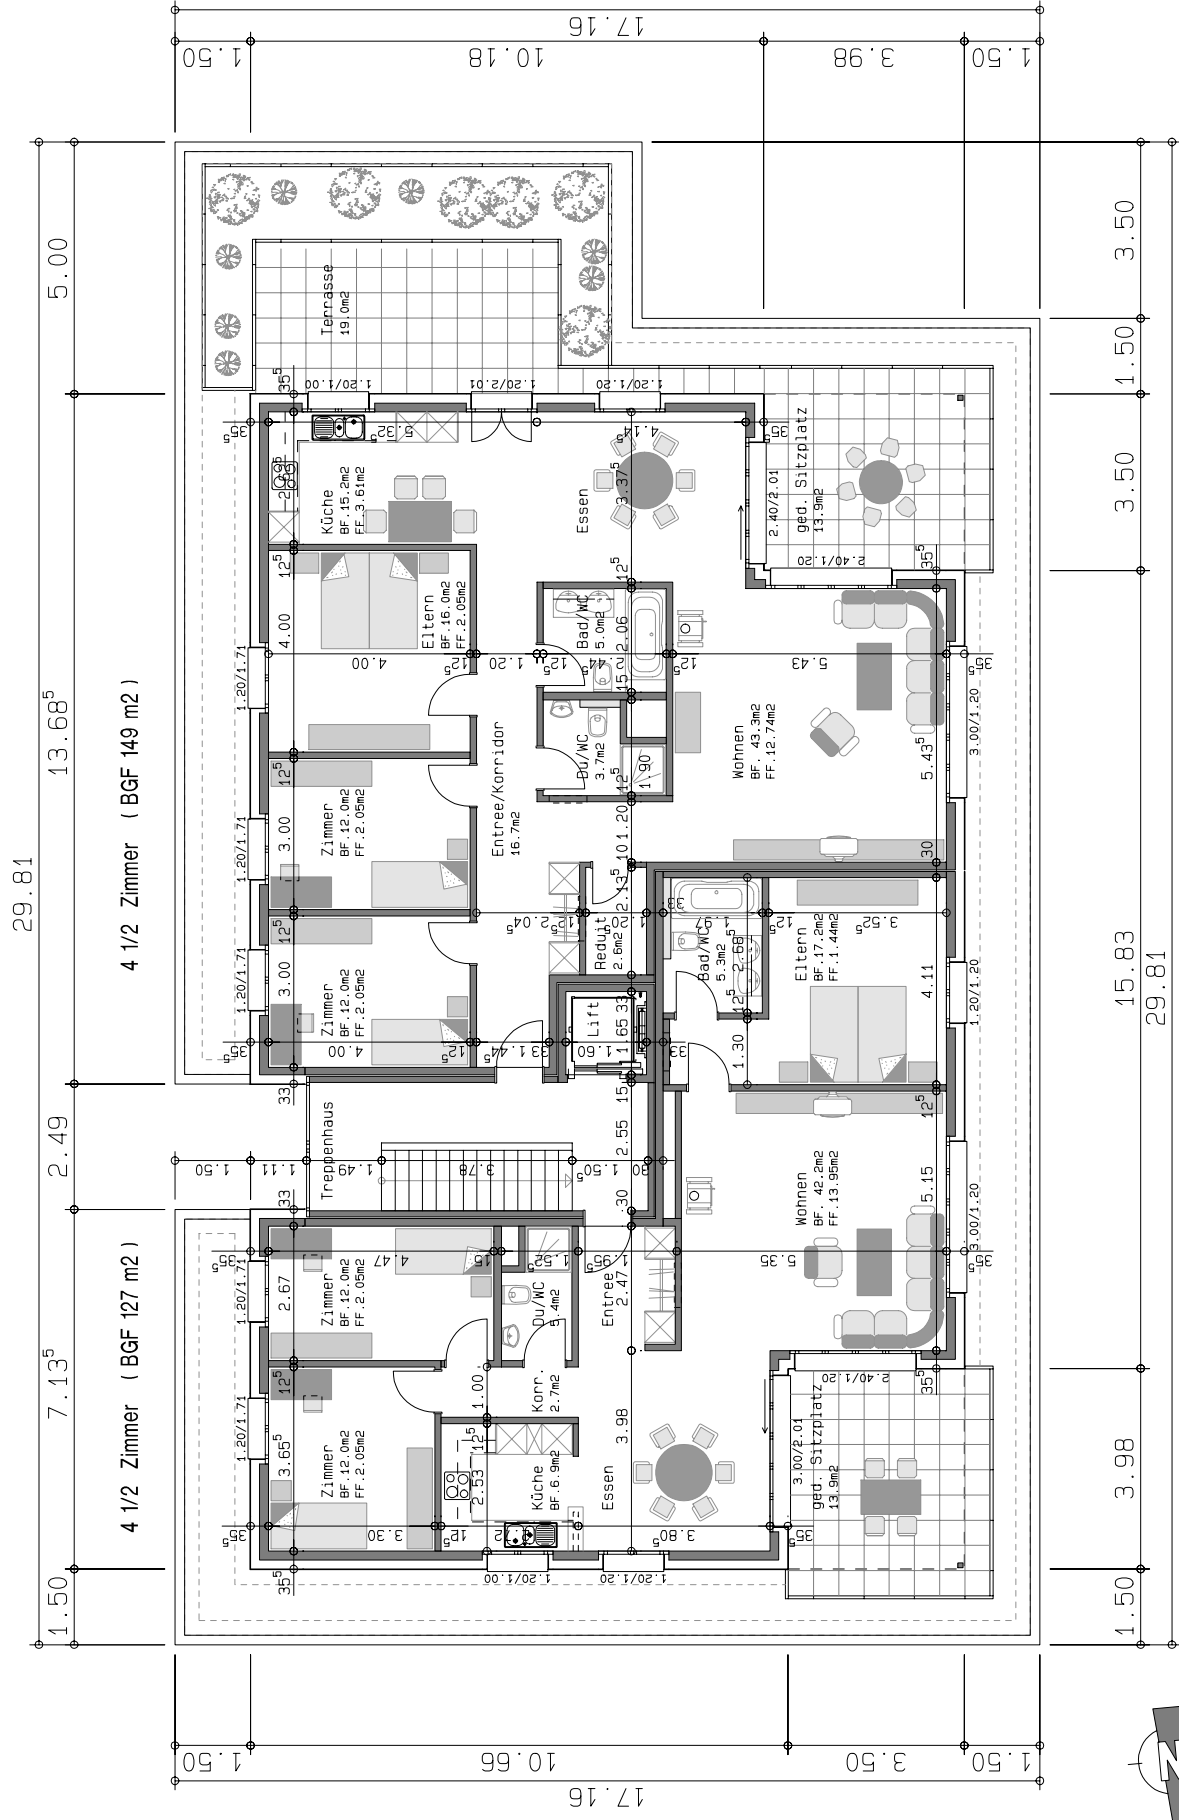

Grundriss Attikageschoss Häuser C+D Mst. 1 : 150