

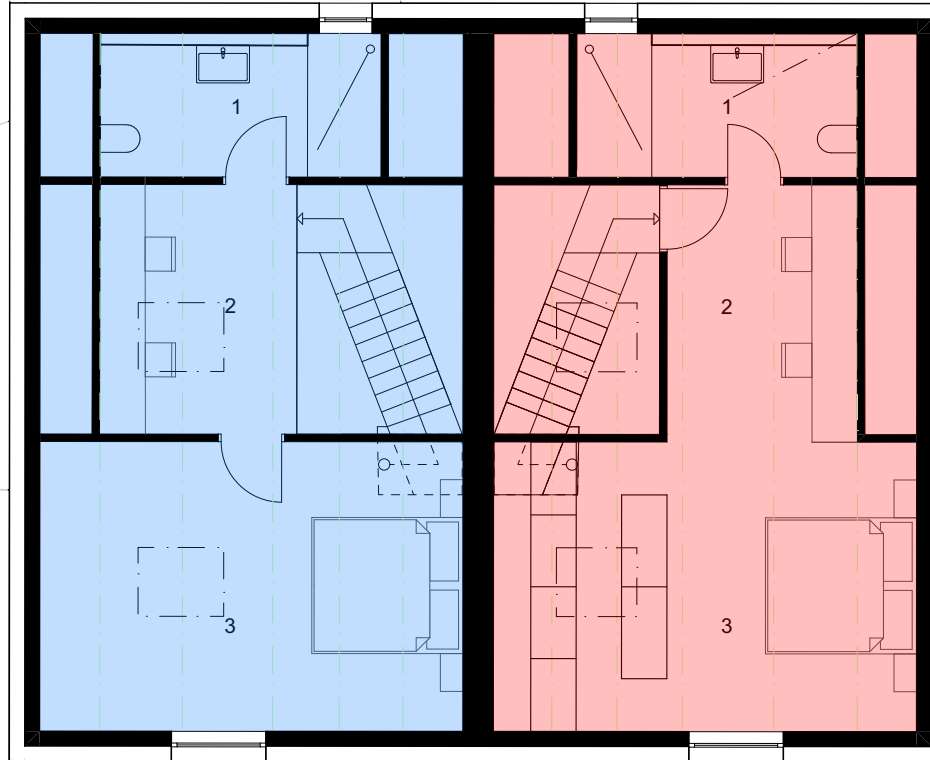


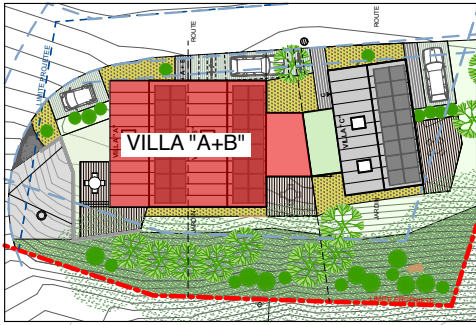

VILLA A 4p1/2
 1 Douche 7.05 m²
 2 Dégagement bureau 8.58 m²
 3 Chambre 3 15.36 m²

VILLA B 5p1/2 (variante suite)
 1 Douche 7.05 m²
 2 Dégagement bureau 8.58 m²
 3 Chambre 3 15.36 m²

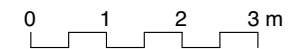

1:100





VILLA C 5p1/2

1 Douche 6.67 m²
 2 Dégagement bureau 8.06 m²
 3 Chambre 3 15.75 m²



1:100

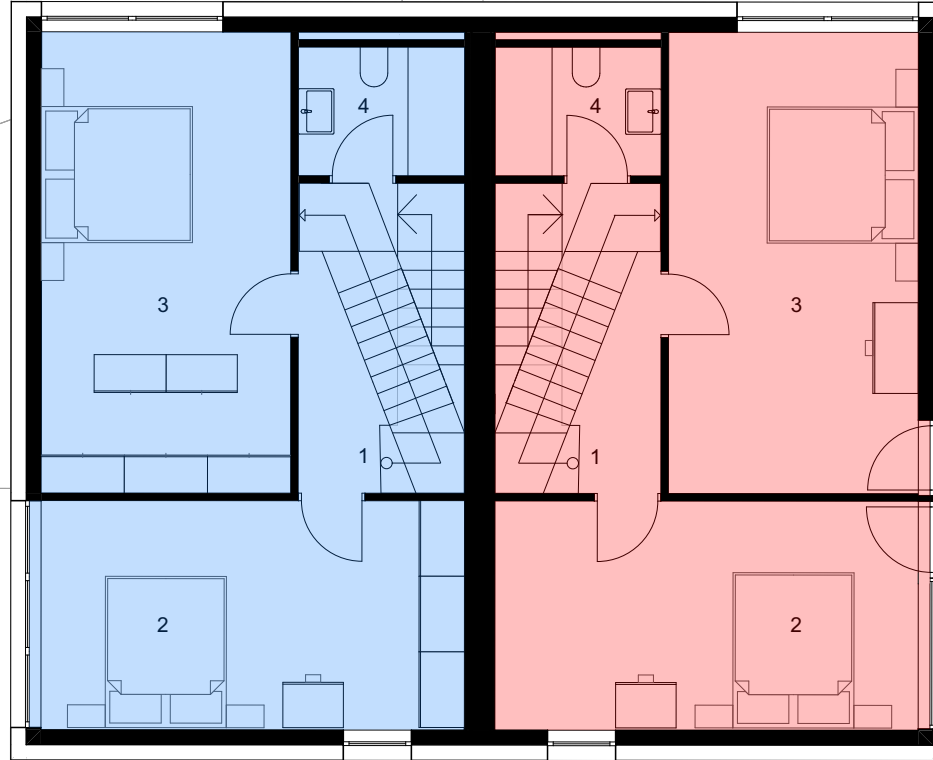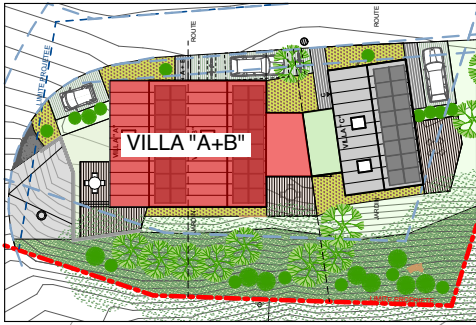

VILLA A 4p1/2
 1 Hall
 2 Chambre 1
 3 Chambre 2
 4 Bain


5.07 m2
 16.83 m2
 20.16 m2
 3.74 m2

VILLA B 5p1/2
 1 Hall
 2 Chambre 1
 3 Chambre 2
 4 Bain
 5 Terrasse

5.07 m2
 16.83 m2
 20.16 m2
 3.74 m2
 15 m2



1:100


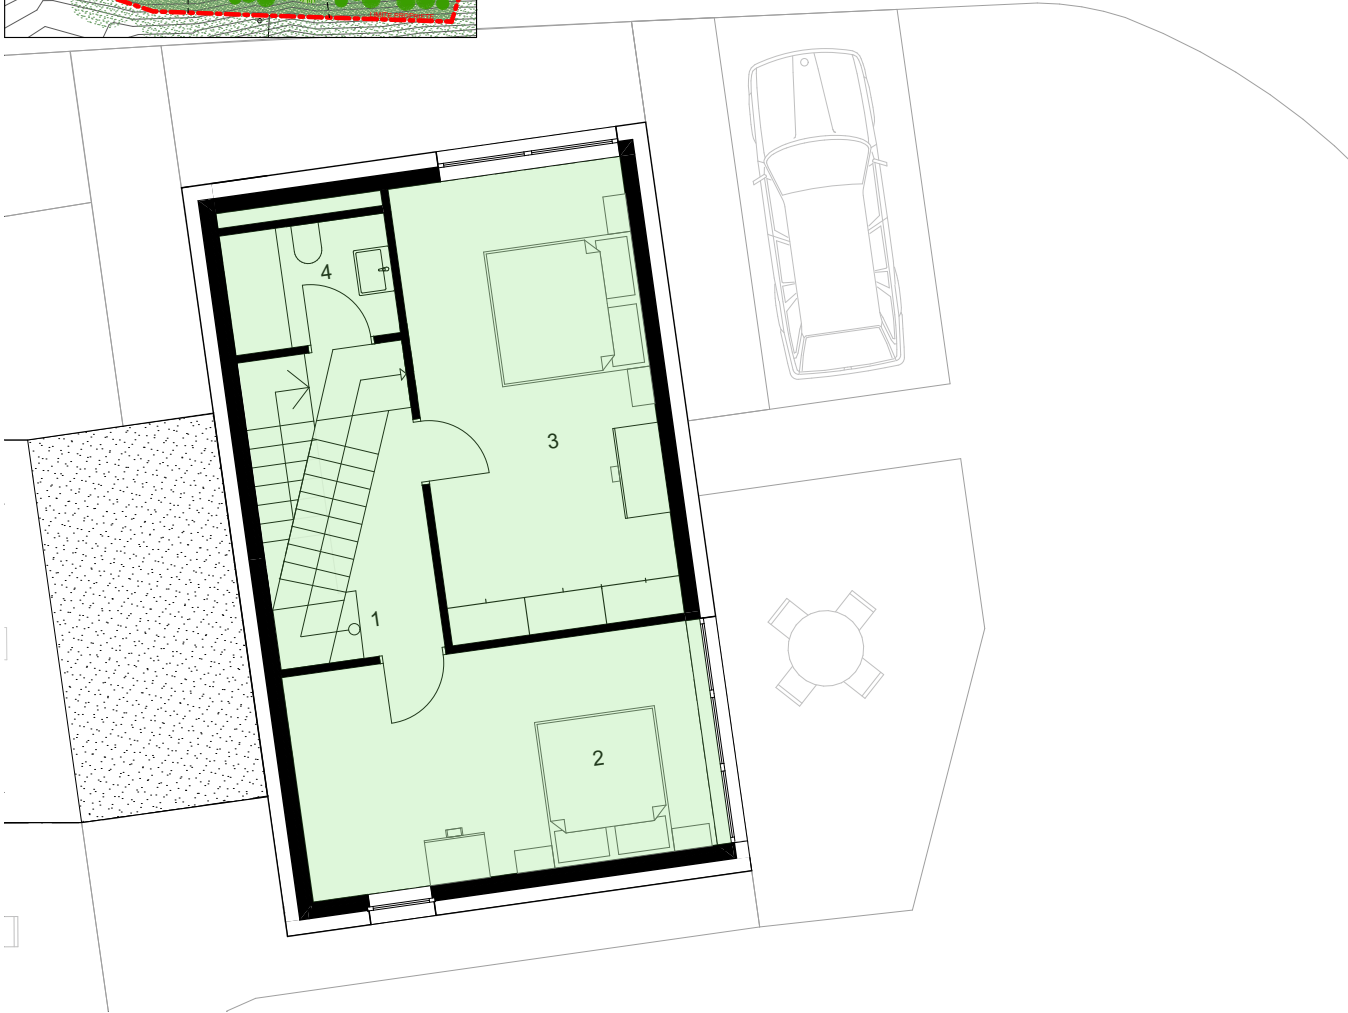


VILLA C 5p1/2

1 Hall	5.07 m2
2 Chambre 1	16.2 m2
3 Chambre 2	18.91 m2
4 Bain	4.18 m2



1:100

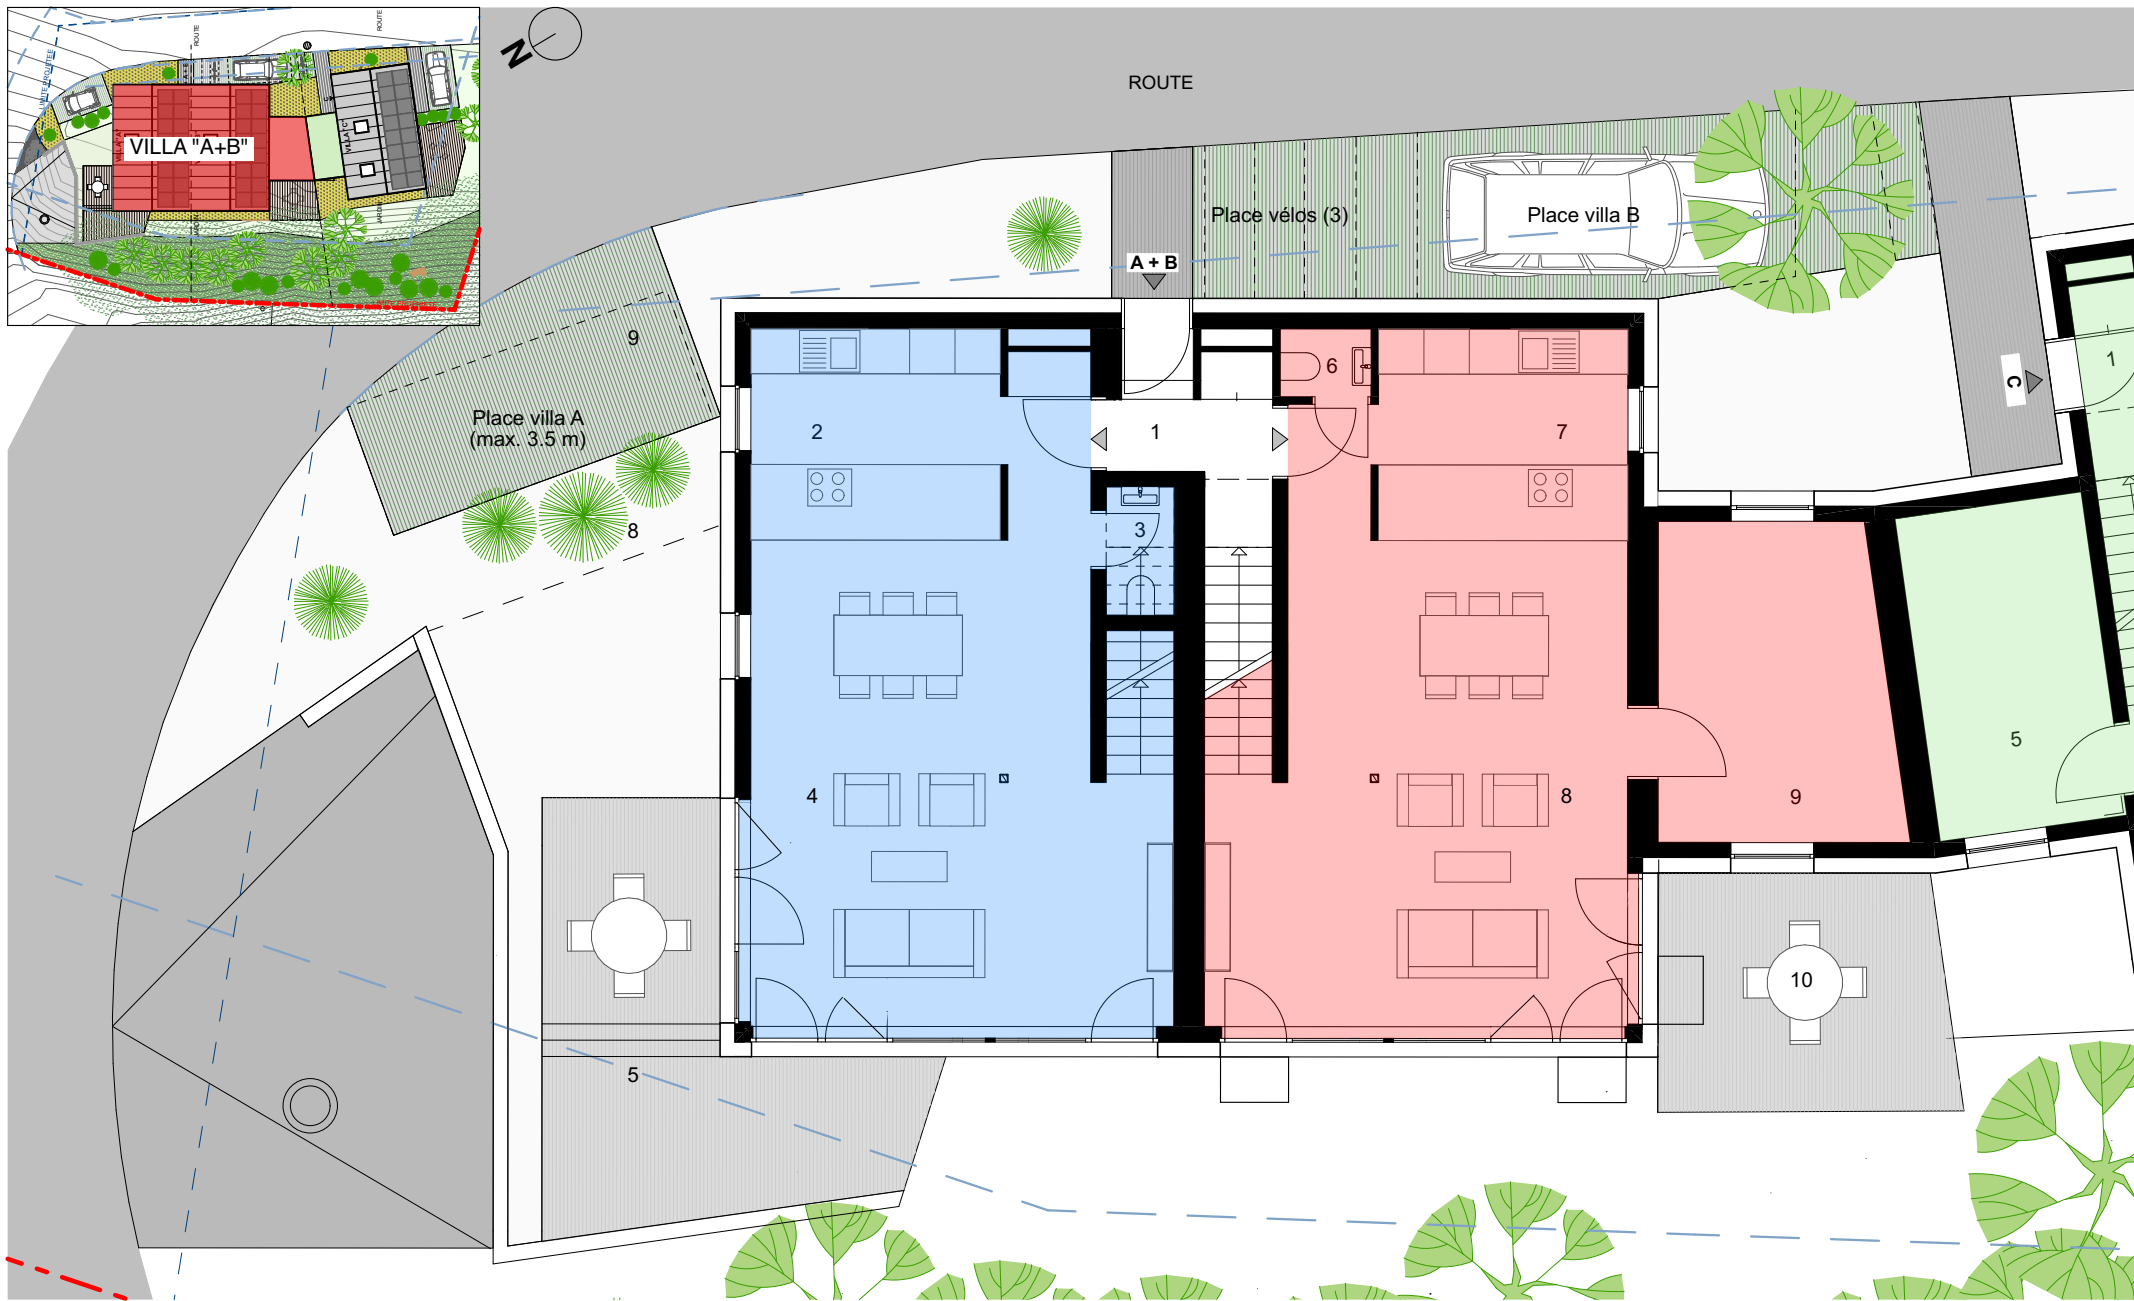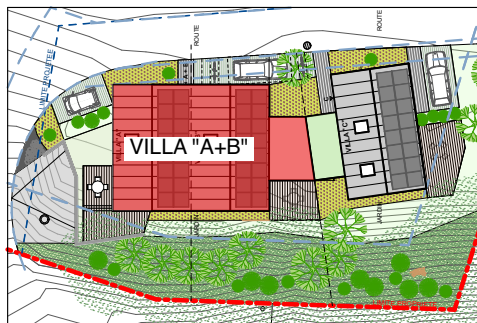

VILLA A 4p1/2
 1 Hall commun
 2/4 Séjour - cuisine
 3 Wc
 5 Terrasse


44.18 m²
 1.53 m²
 19 m²

VILLA B 5p1/2
 1 Hall commun
 6 Wc
 7/8 Séjour - cuisine
 9 Bureau
 5 Terrasse

1.08 m²
 44.18 m²
 12.87 m²
 12 m²

0 1 2 3 m

1:100


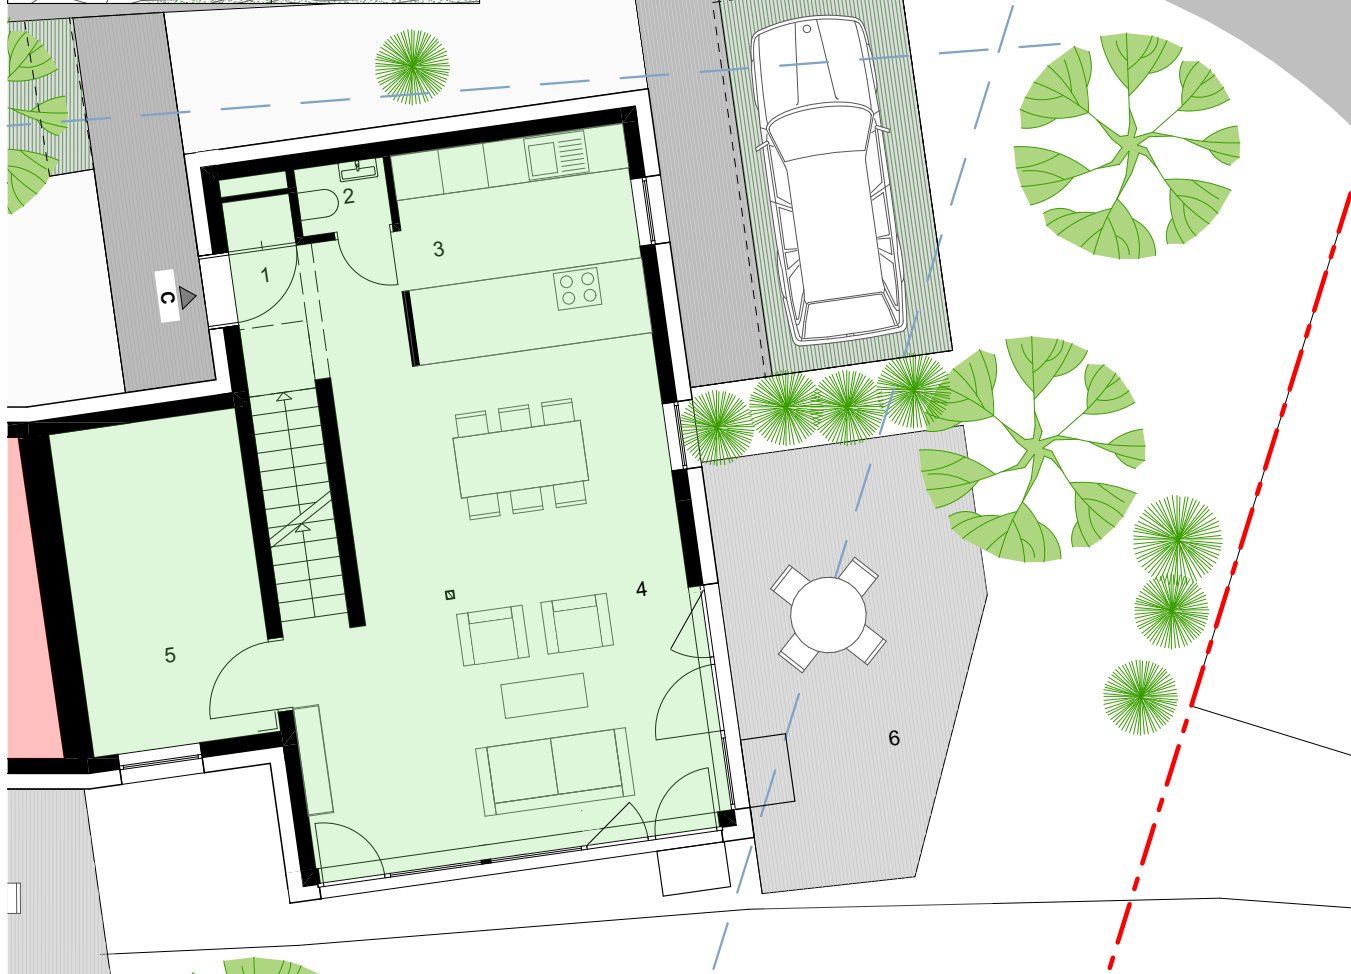


VILLA C 5p1/2

1 Hall	1.98 m2
2 Wc	1.08 m2
3/4 Cuisine/séjour	41.77m2
5 Bureau	10.78 m2
6 Terrasse	17.70 m2



1:100

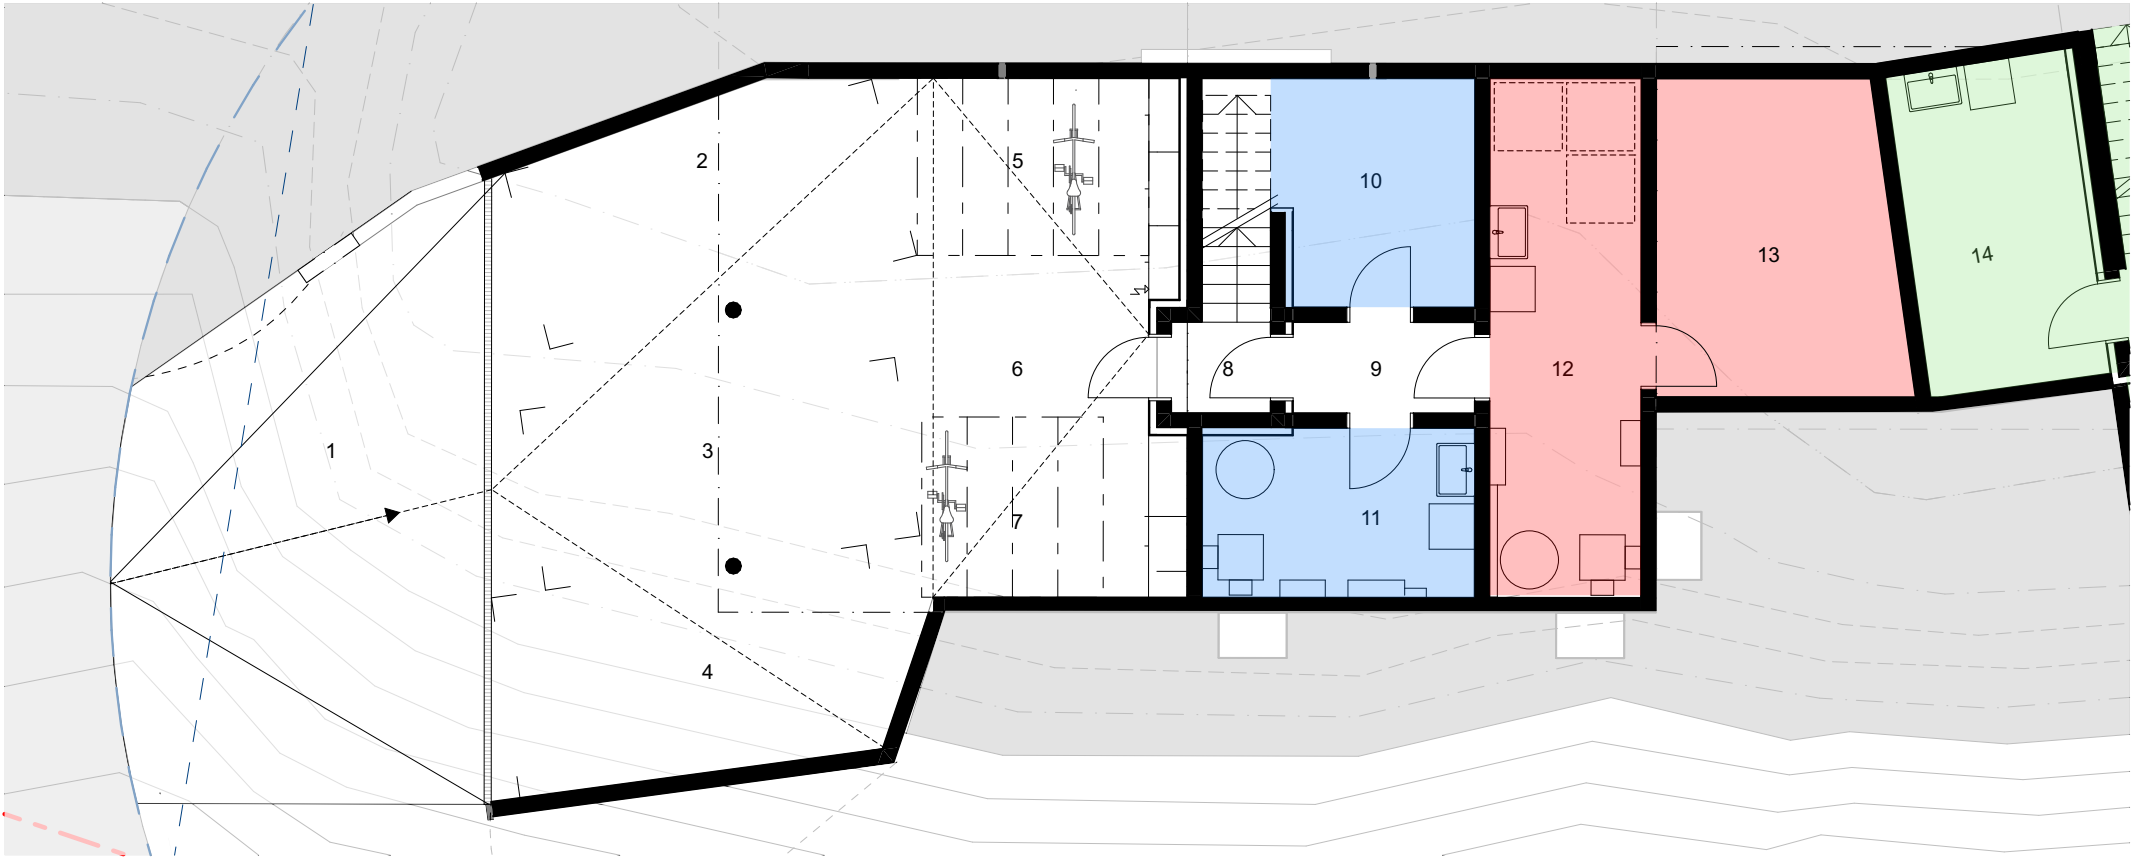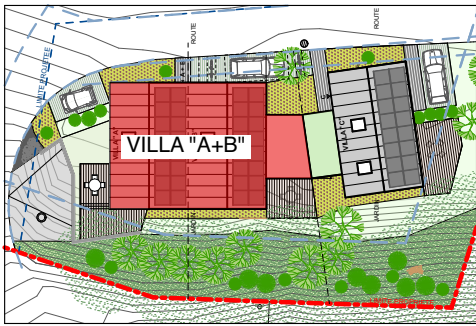


VILLA A + B


- 1 Accès parking
- 2 Place villa A
- 3 Place villa B
- 4 Place villa C
- 5 Place vélos (5)

- 6 Couvert
- 7 Place vélos (4)
- 8 Hall accès villa
- 9 Hall
- 10 Cave villa A 7.77 m2


- 11 Tech - Buanderie villa A 7.83 m2
- 12 Tech - Buanderie villa B 13.67 m2
- 13 Cave villa B 12.27 m2

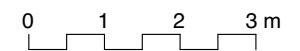

1:100

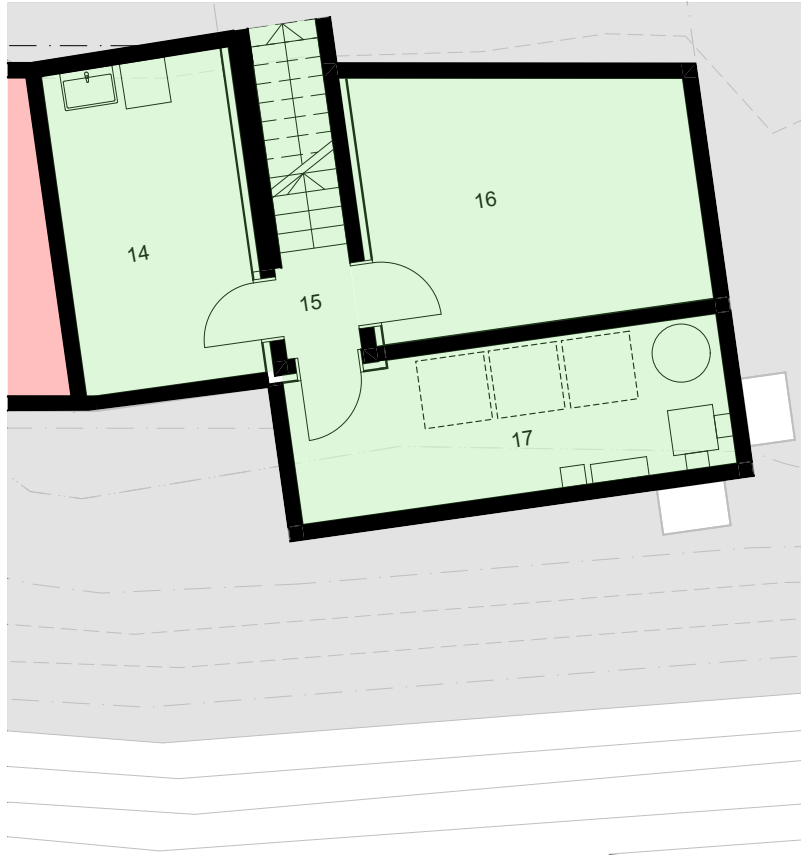

VILLA C	
14 Buanderie villa C	11.11 m2
15 Hall	
16 Cave villa C	14.32 m2
17 Tech. villa C	11.45 m2

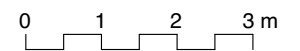

1:100