


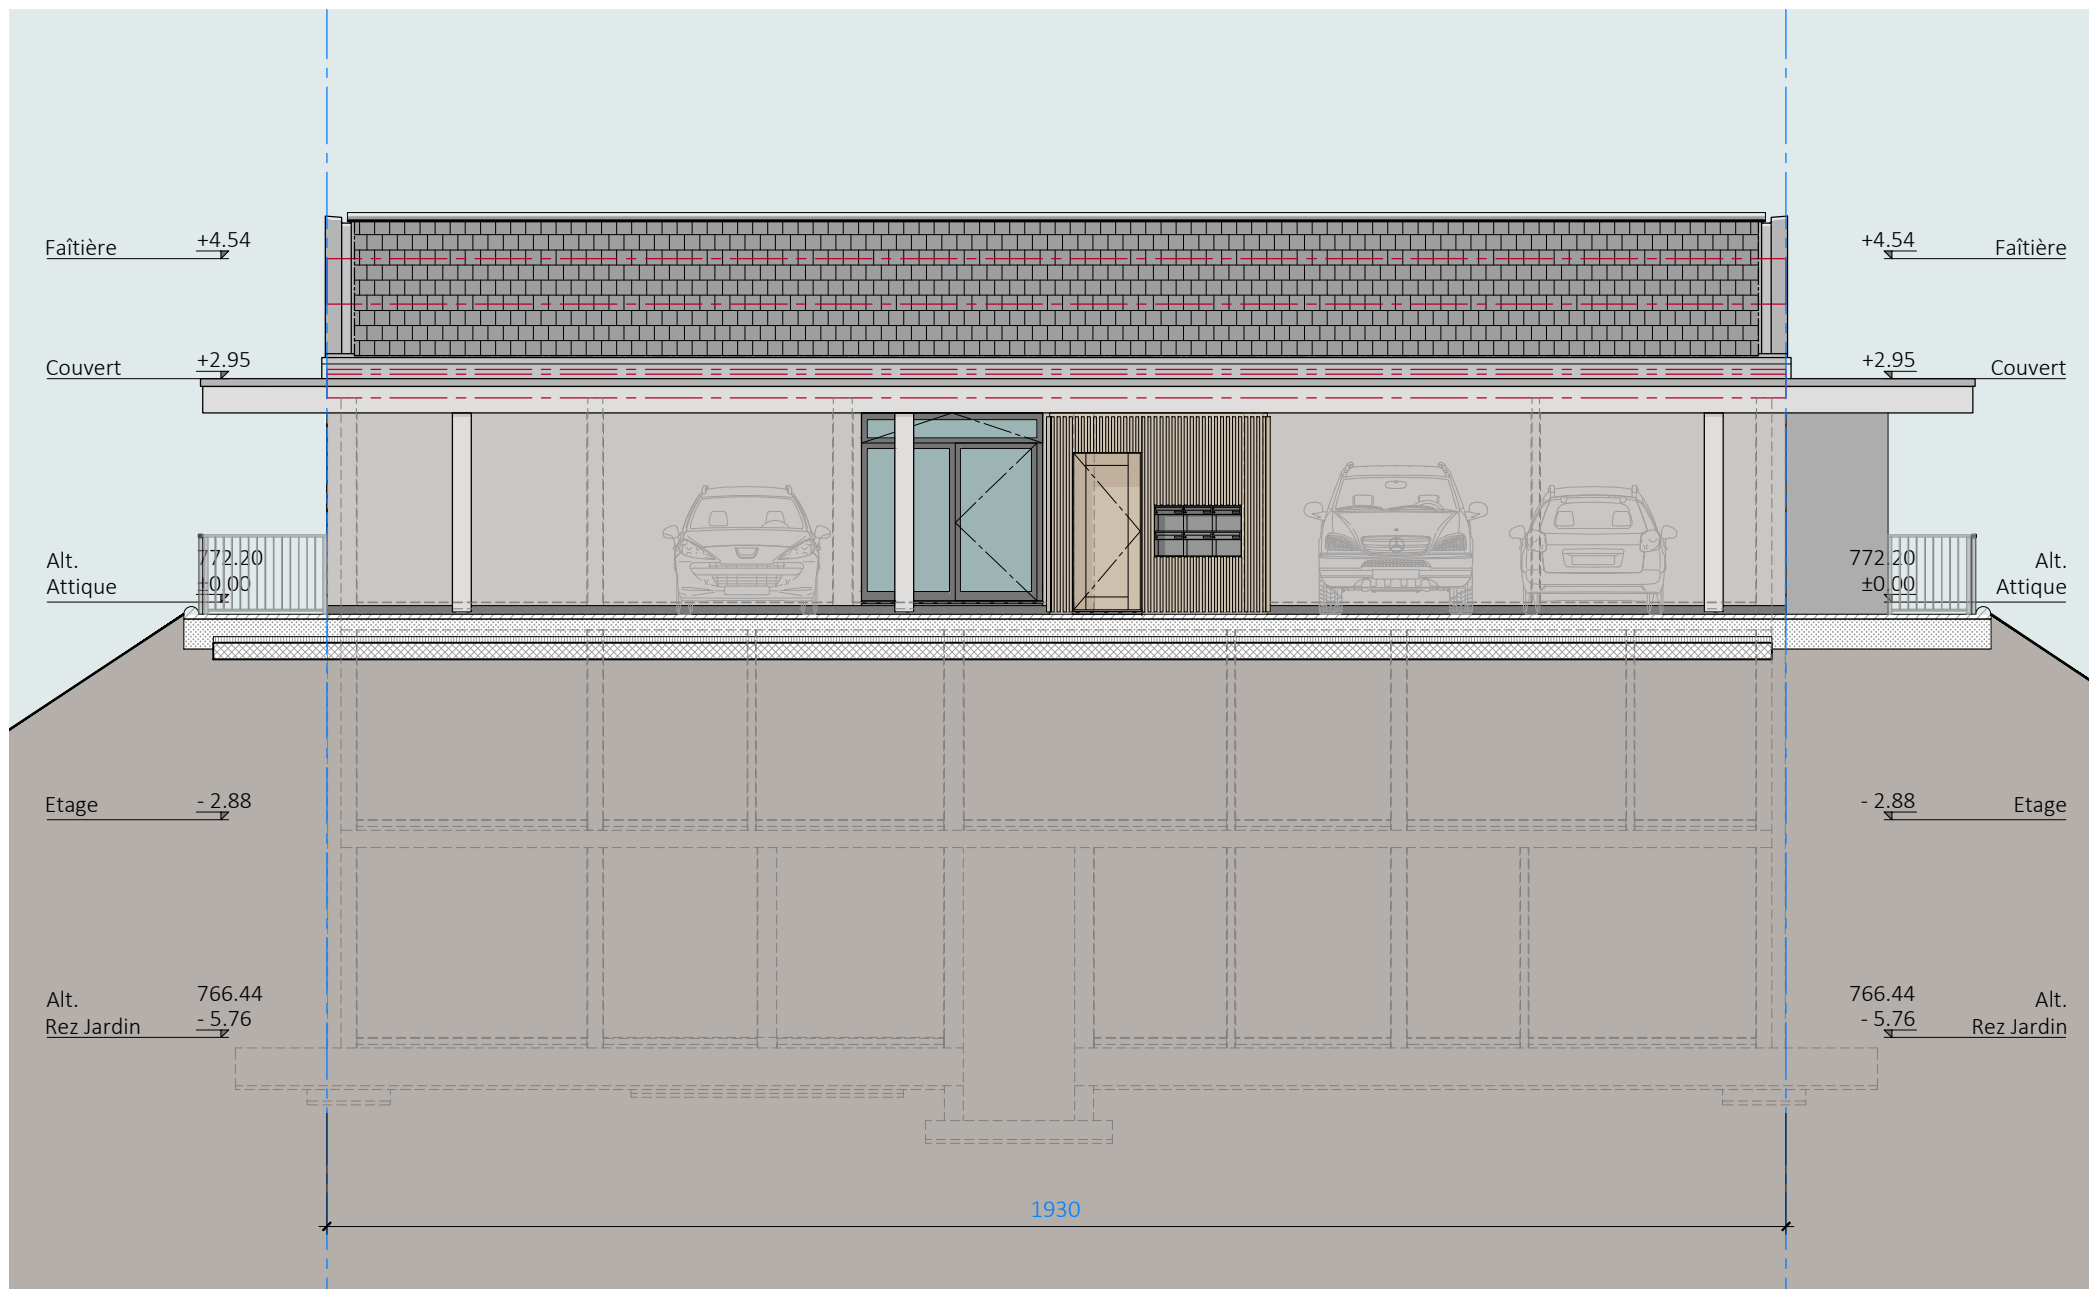

Plans 1-100

Façade Nord