
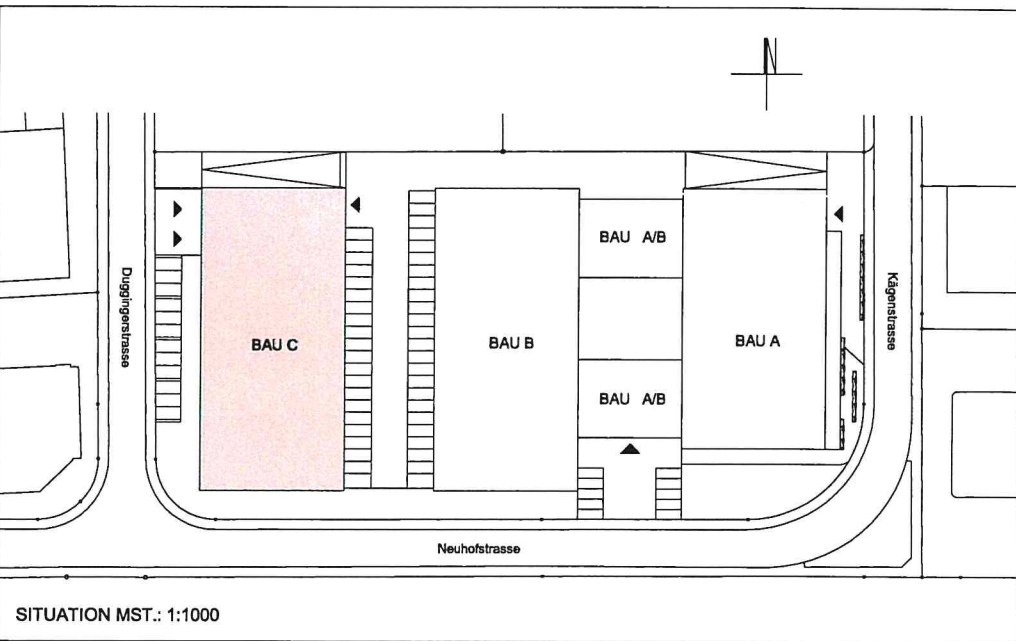


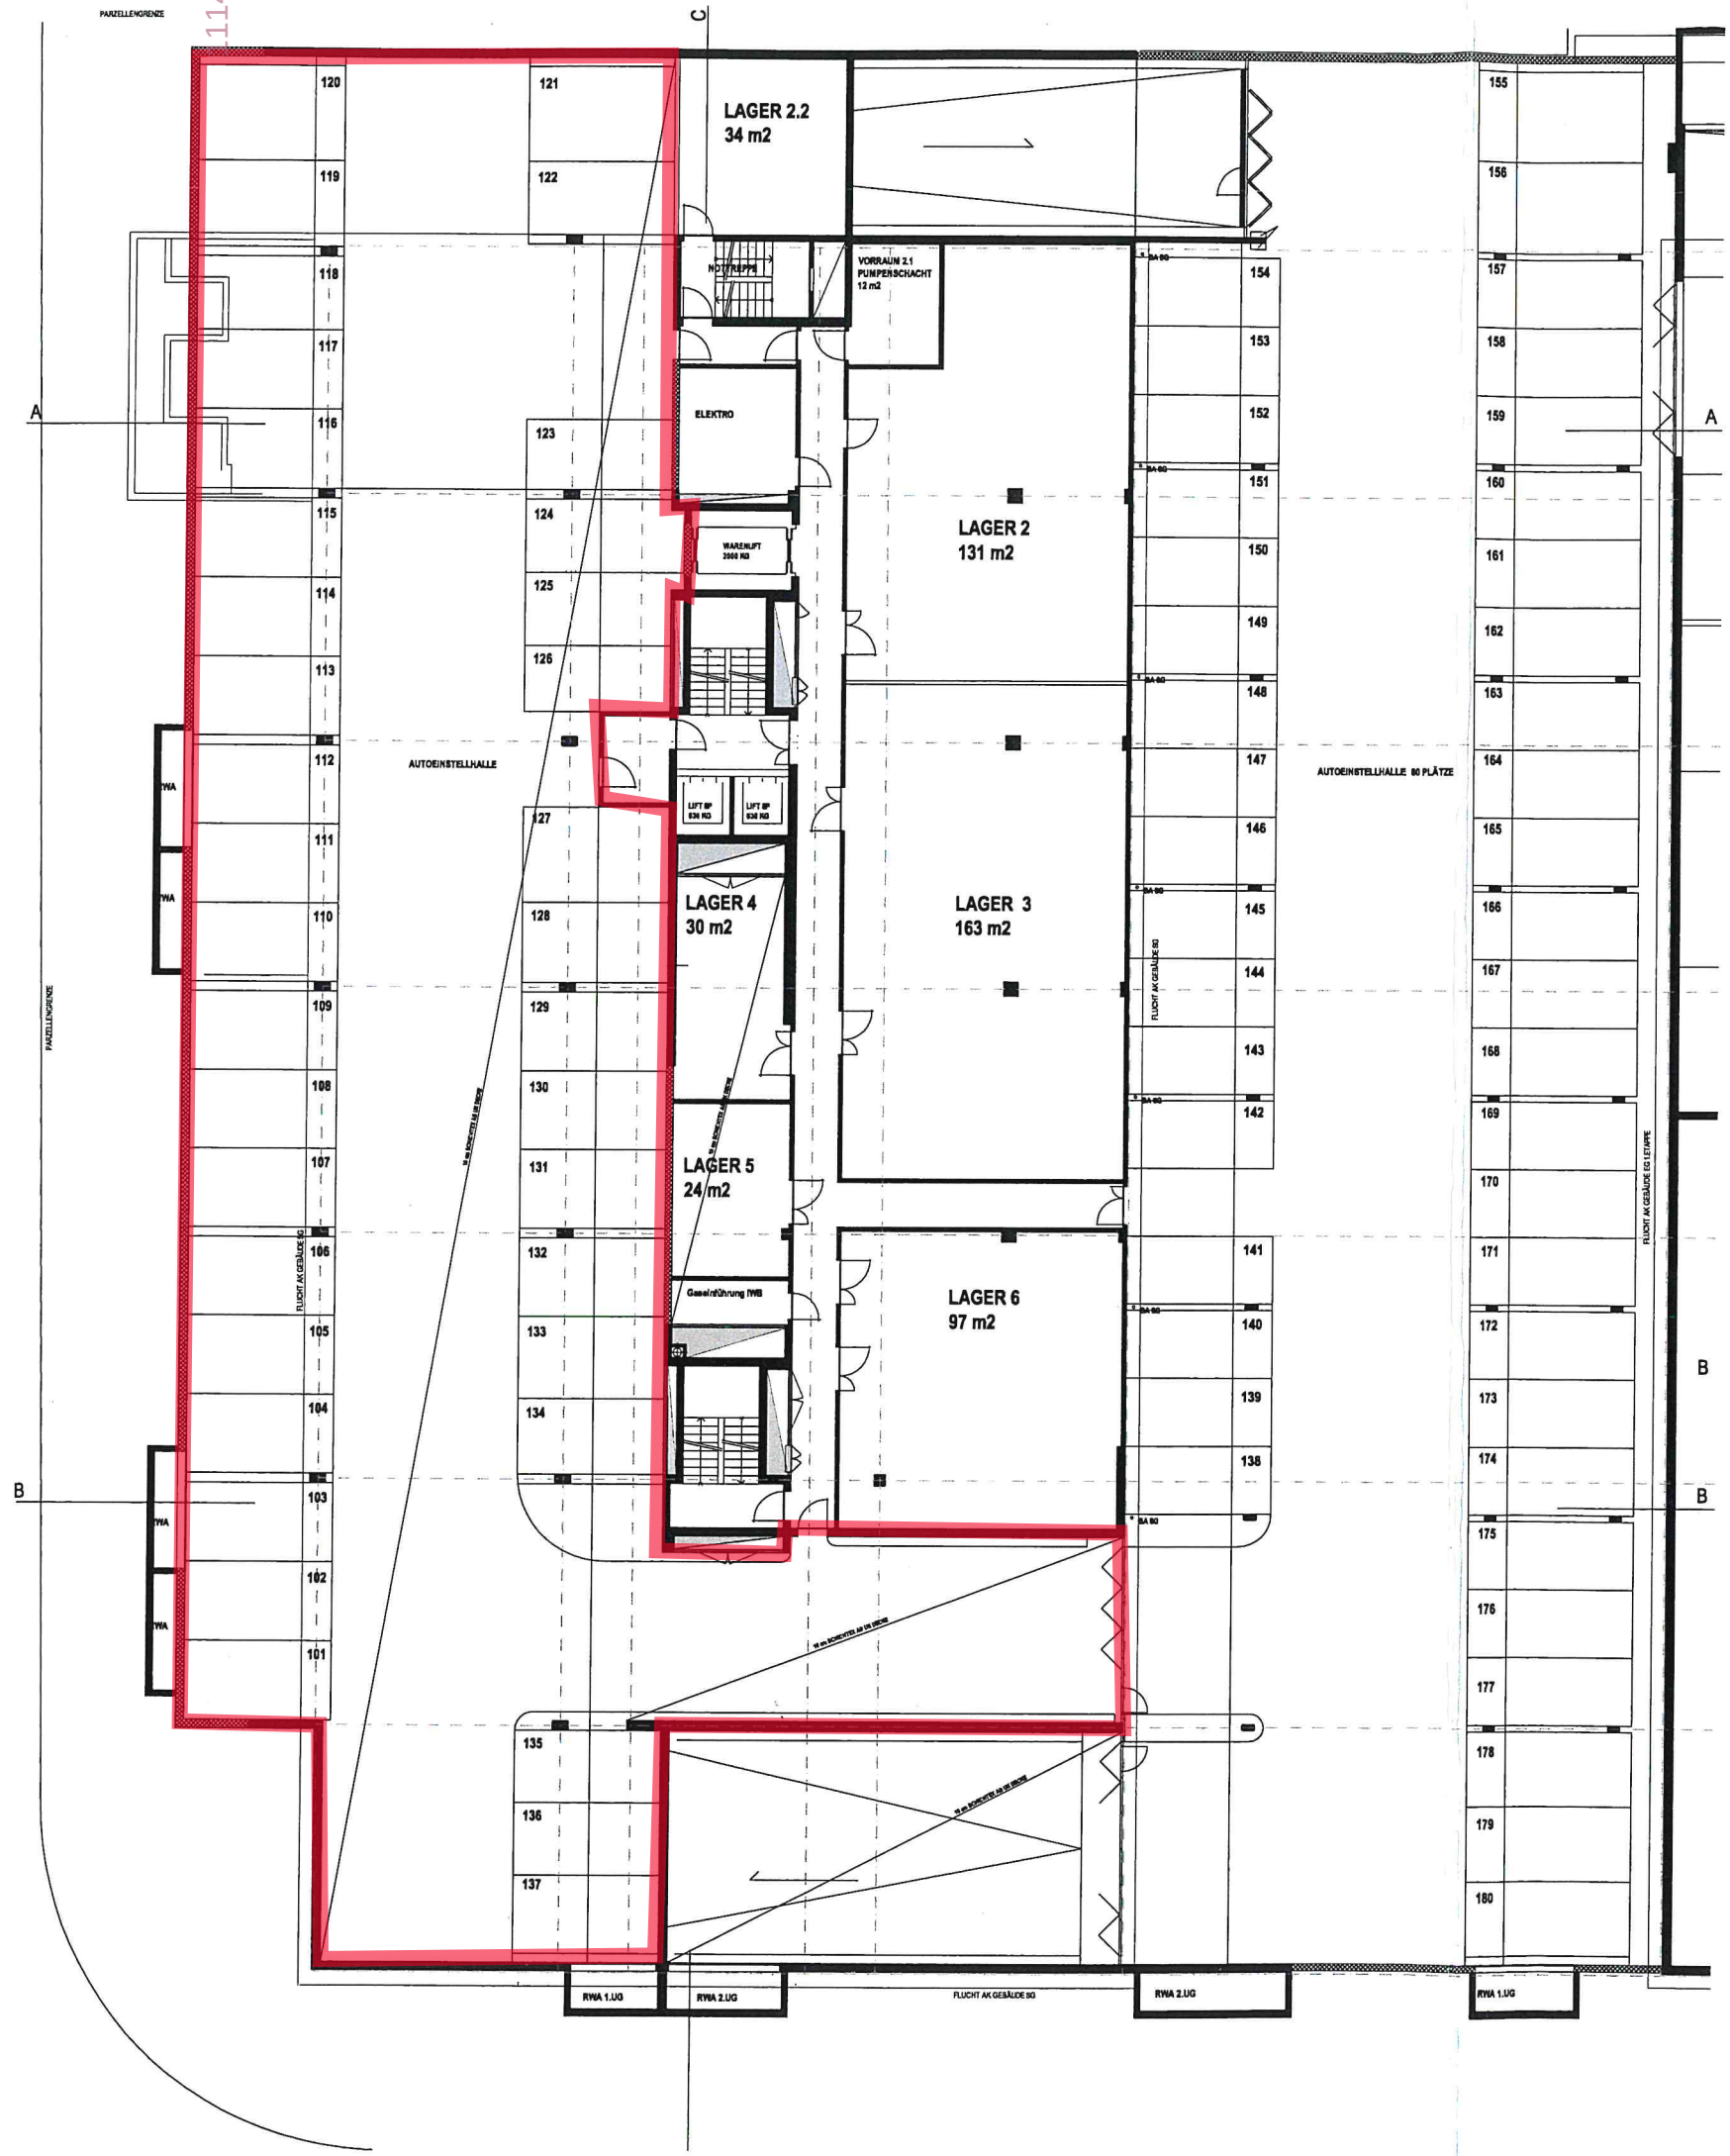

BAUHERRIN: TCR Neuhof AG Falknerstrasse 3, 4001 Basel
 TOTALUNTERNEHMER: Glanzmann Service AG Gasstrasse 15, 4013 Basel
 Tel.: 061 - 421 12 12 — Fax: 061 - 421 05 25

+/- 0.00 = 307.67 m ü.M.

gruner 	Gruner AG Ingenieure und Planer Gellertstrasse 55, CH-4020 Basel Telefon +41 61 317 61 61 Fax +41 61 312 40 09 SN EN ISO 9001	GENERALPLANER																
TechCenter Reinach Bau C 1.UNTERGESCHOSS Core & Shell		KONTROLLE GEMAESS QMS QR 4.2																
	IND	DATUM	GEZ.	ARCH.	PL													
	·	11.05.2004	rut															
	j	24.09.2004	rut															
	PROJEKTLEITER: P. Keller																	
	TEL NR.: 061 317 63 52																	
XREF: J:\GAG_KON\201636010\X--REFS\EG_040914.DWG	MASSSTAB: 1:100																	
	FORMAT: 84 / 75																	
FANKHAUSER ARCHITEKT	Fankhauser Architekt ETH / SIA Seewenweg 6, CH- 4153 Reinach Telefon +41 61 716 88 88 Fax +41 61 716 88 00																	
	AUFTRAG NR. <table border="1"><tr><td>2</td><td>0</td><td>1</td><td>6</td><td>3</td><td>6</td><td>0</td><td>1</td><td>0</td></tr></table> PLAN NR. <table border="1"><tr><td>0</td><td>0</td><td>0</td><td>1</td></tr></table> <table border="1"><tr><td>G</td></tr></table>					2	0	1	6	3	6	0	1	0	0	0	0	1
2	0	1	6	3	6	0	1	0										
0	0	0	1															
G																		

Dieser Plan wurde mit dem CAD-System der GRUNER AG erstellt. Entwürfe von Hand in diesen Plan sind nicht gestattet.