





**SITUATION**  
**VILLA C ET VILLA D**  
ECH.1/200

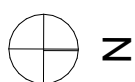


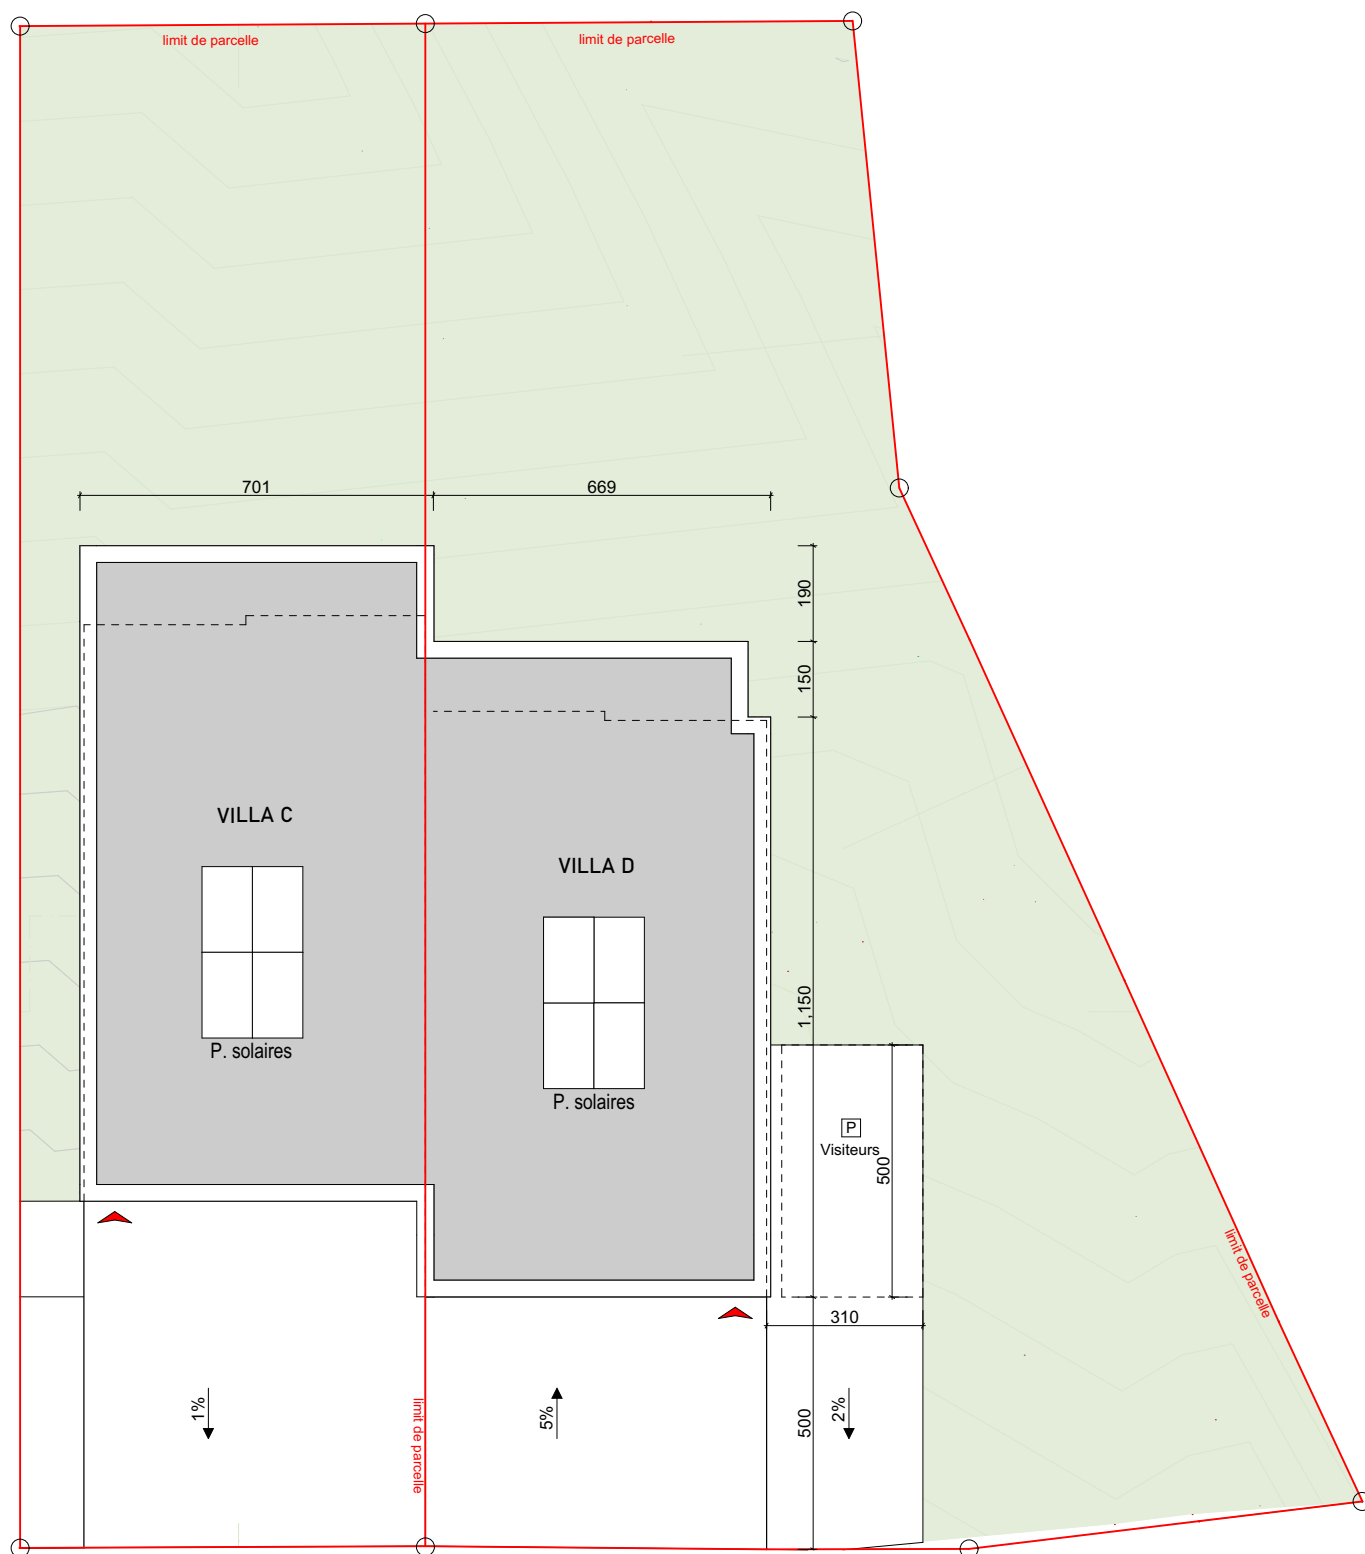

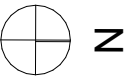


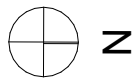

**COUPE A - A**  
**VILLA C ET VILLA D**  
ECH. 1/100

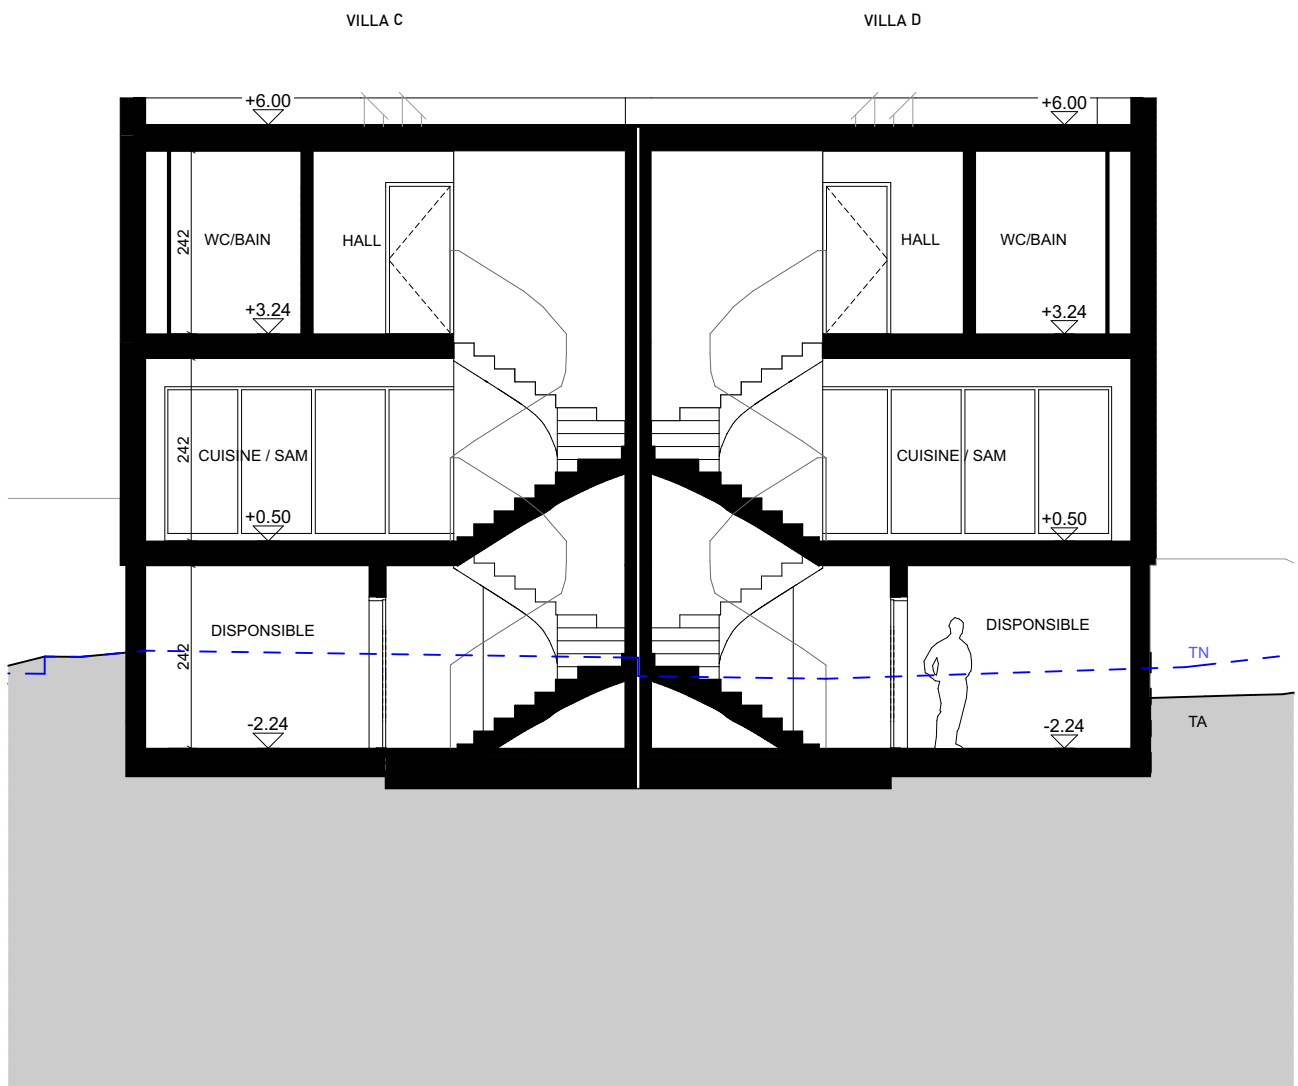

VILLA C

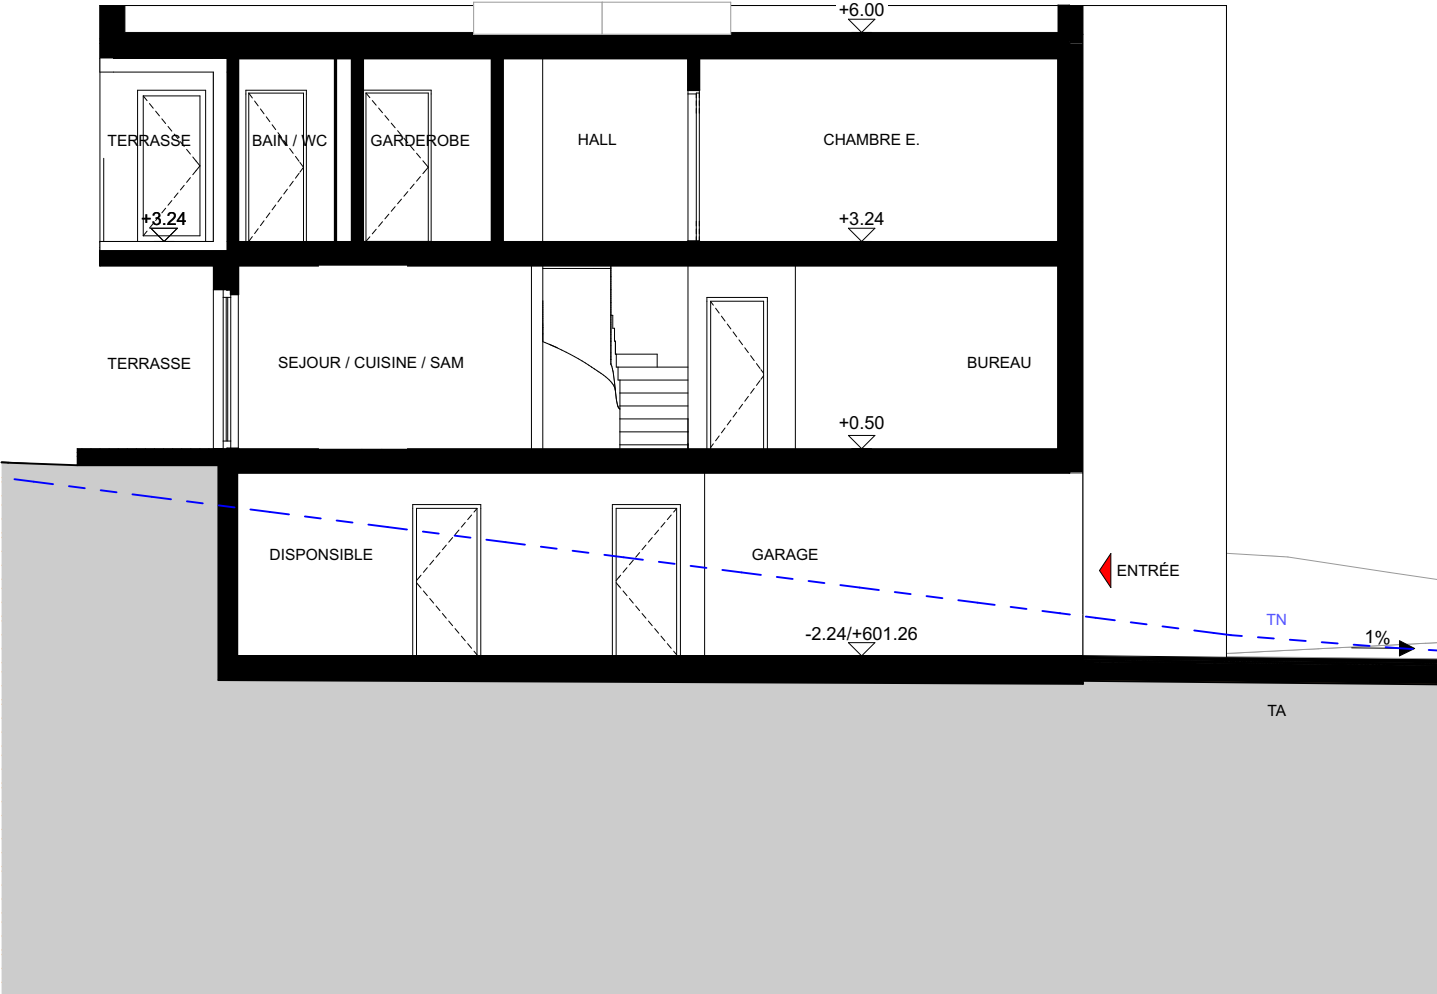


VILLA D

VILLA C




VILLA C


VILLA D

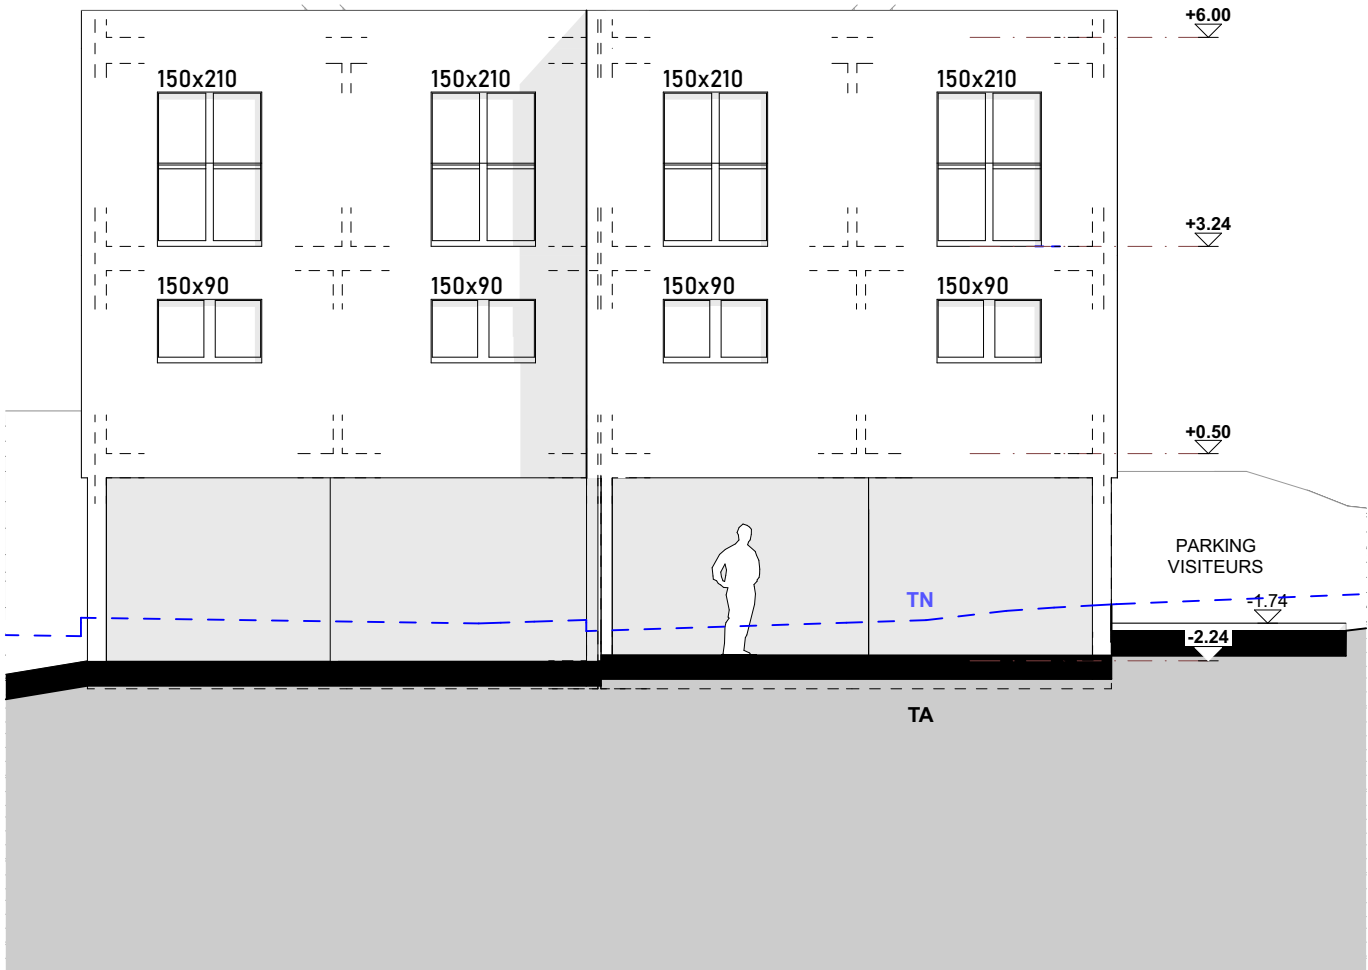

VILLA D

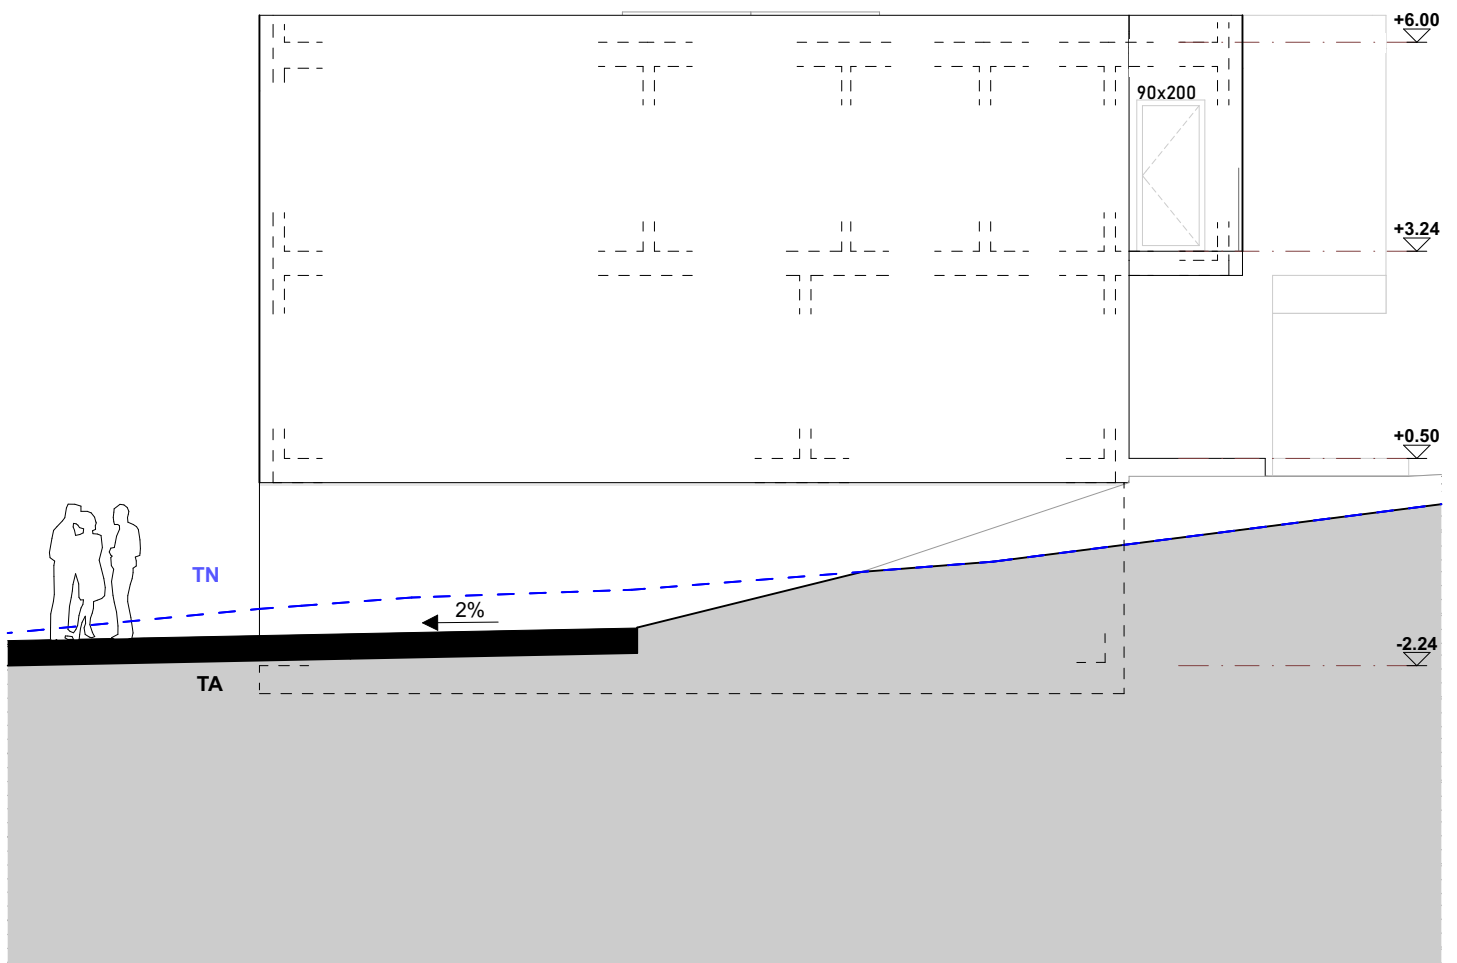

VILLA C

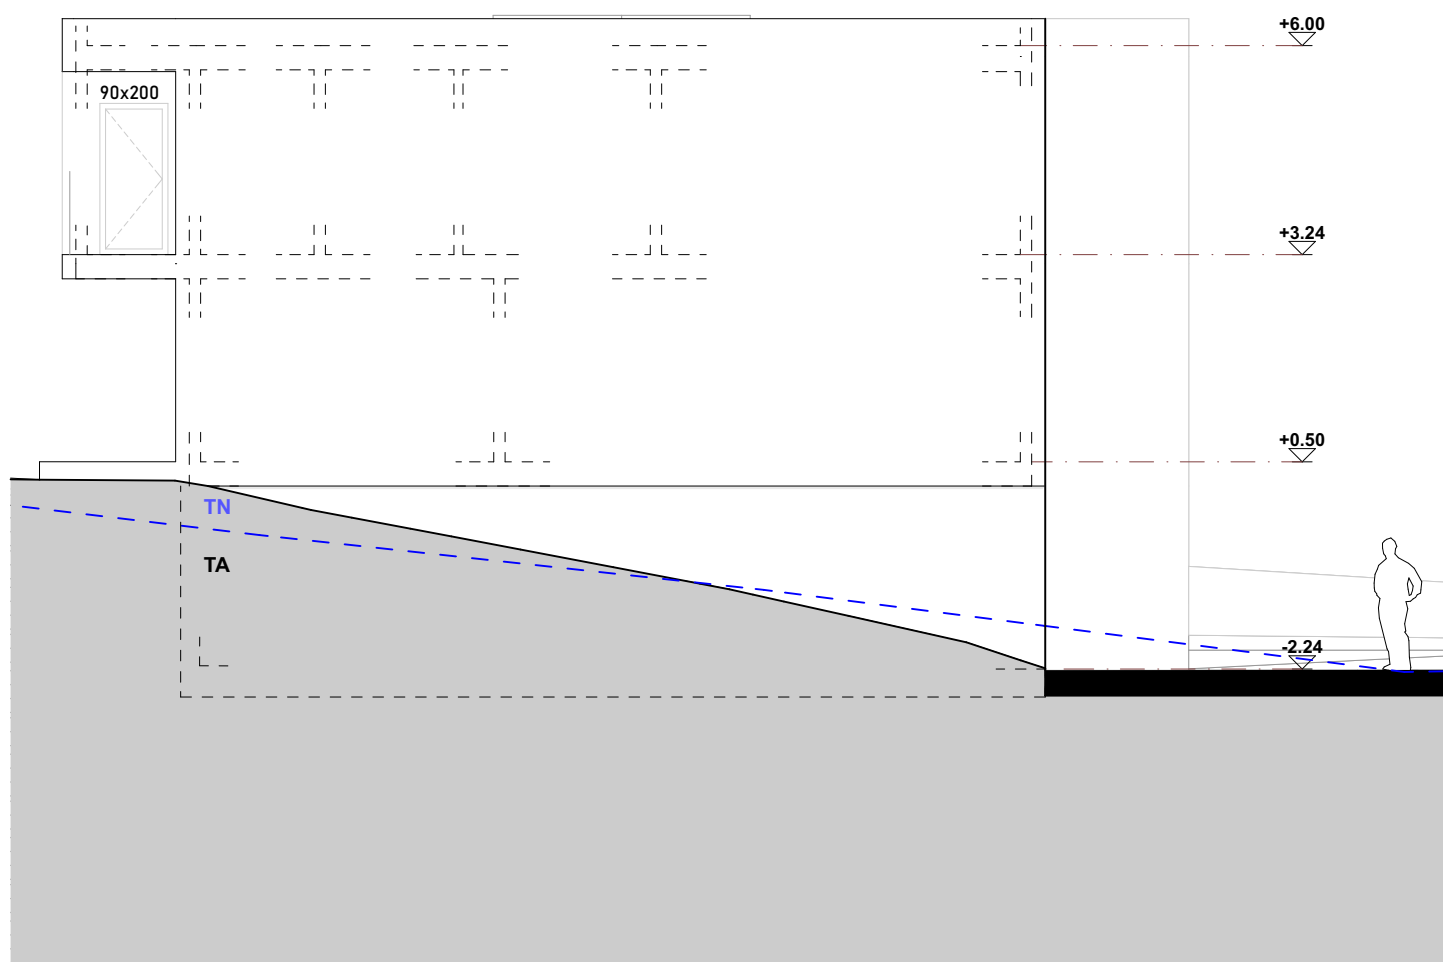

SOUS-SOL  
VILLA C  
SN 68.79 m<sup>2</sup>  
VILLA D  
SN 68.79 m<sup>2</sup>





ETAGE 01  
VILLA C  
SN 70.33 m<sup>2</sup>  
VILLA D  
SN 70.33 m<sup>2</sup>

