


RESIDENZA 2.ZERO - LUMINO

PPP26

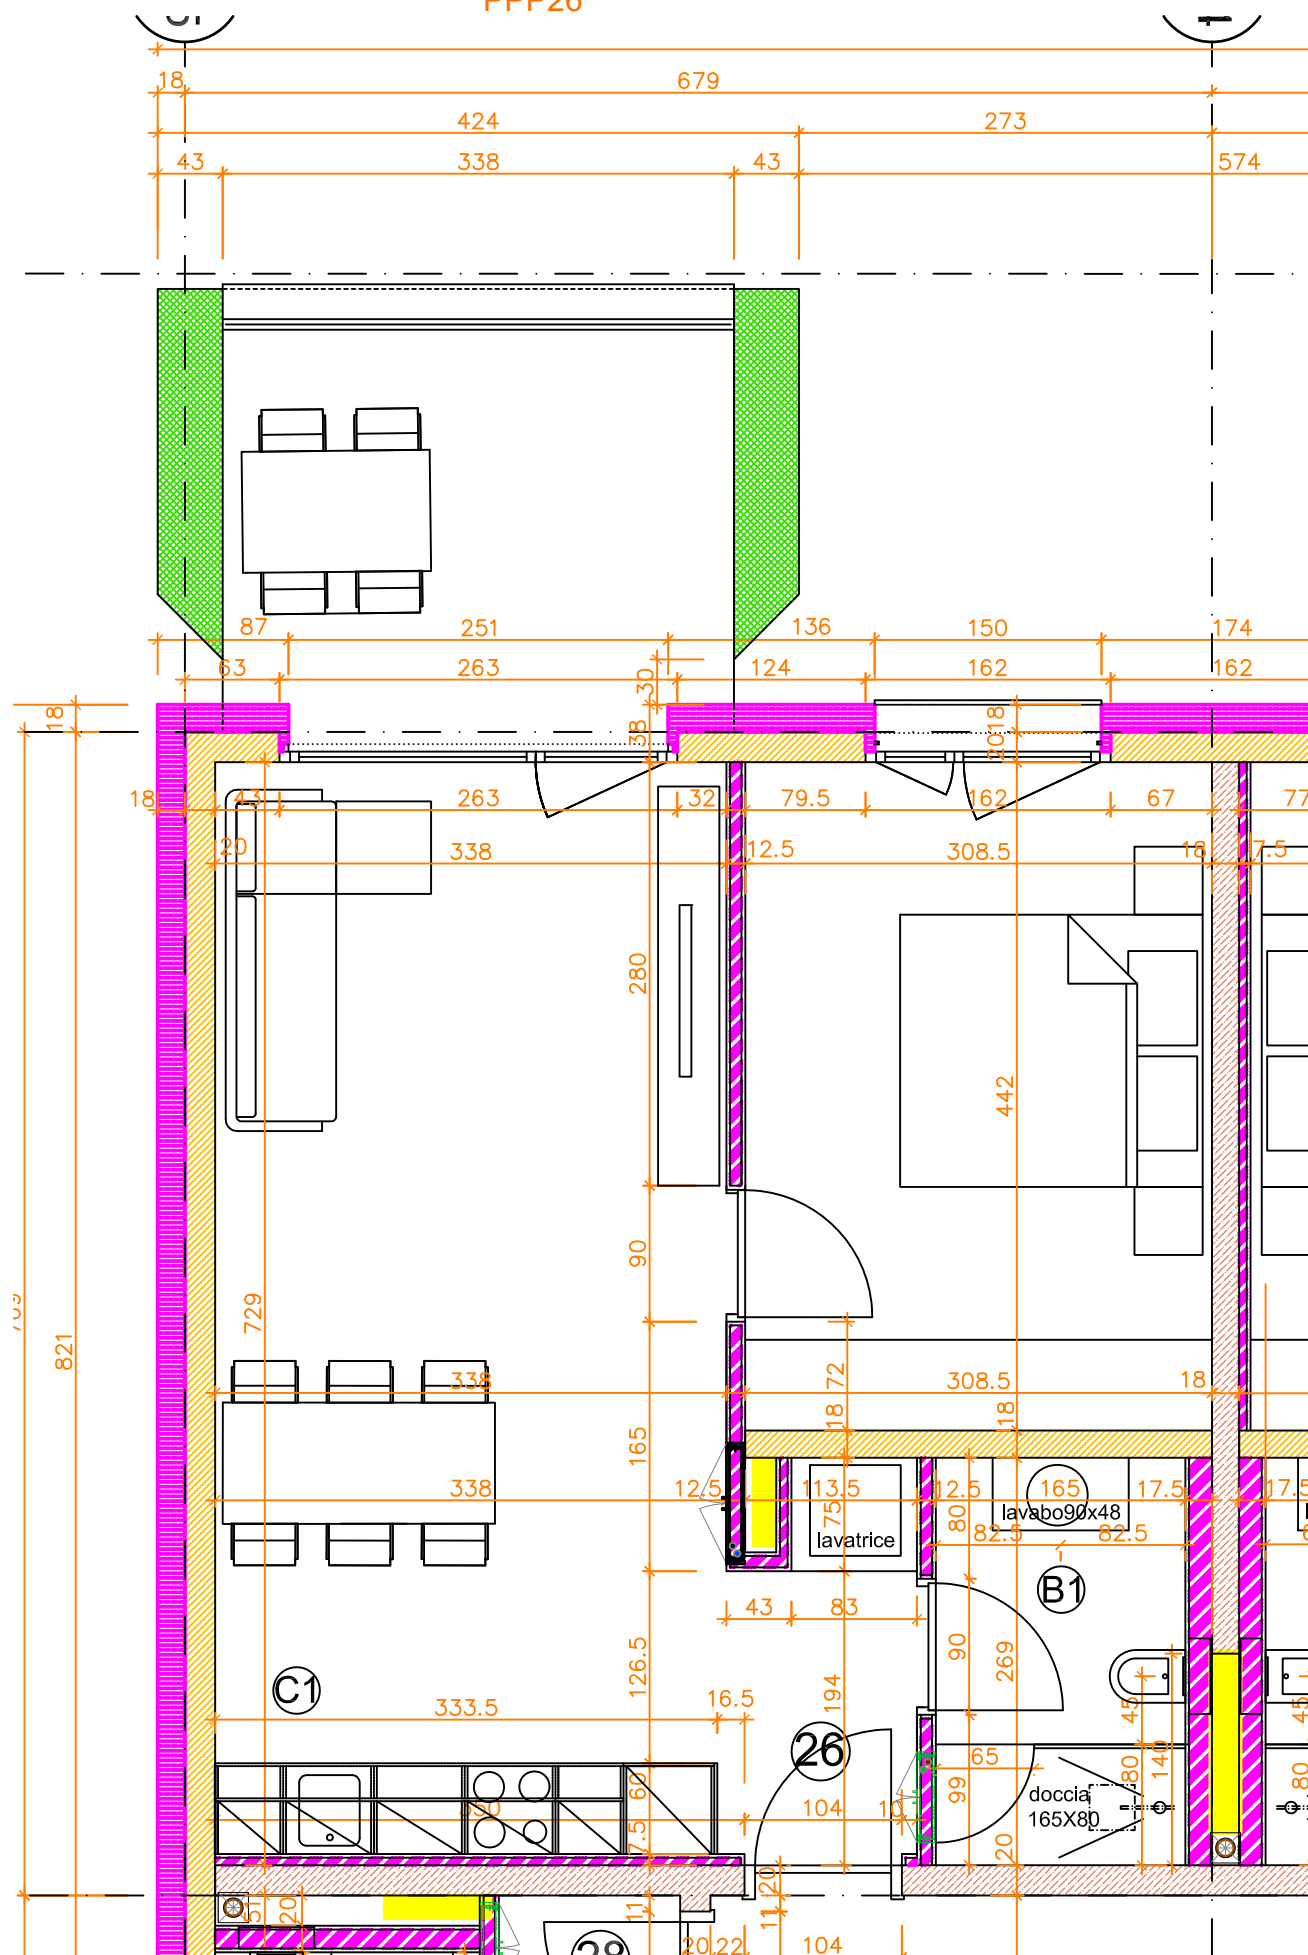

15.05.2025

SCALA 1:50