LAKONIE

Architecture . Interior . Design

Existing building | 1st.Basement

Bahnhofstrasse 47/49 , 9470 Buchs, St. Gallen


A4_Scale 1:300

1st. Basement

Leasable surface

Technical rooms

Access

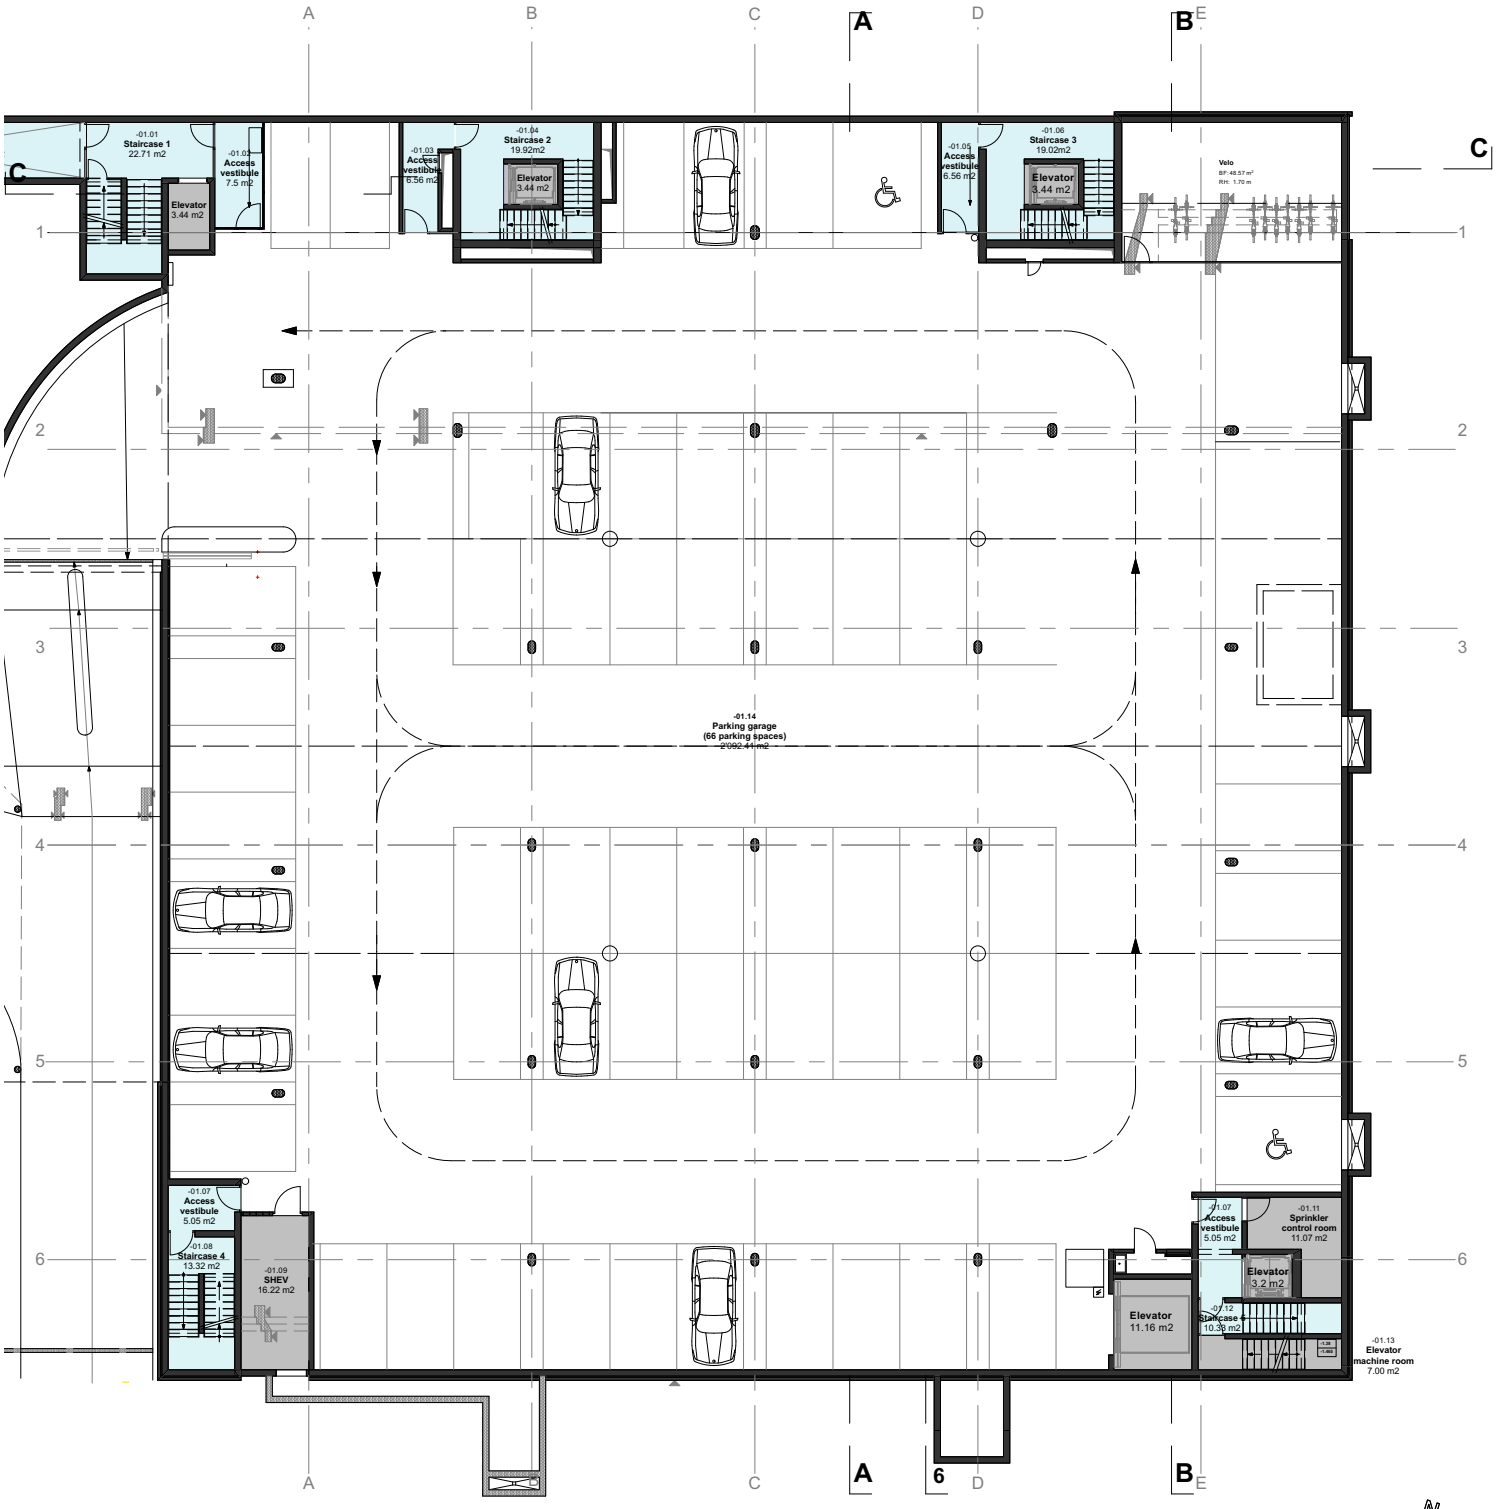

1:300

0 1 5 10

LAKONIE

Architecture . Interior . Design


Existing building | Ground Floor

Bahnhofstrasse 47/49 , 9470 Buchs, St. Gallen

A4_Scale 1:300

Ground Floor

- **Leasable surface**
- **Technical rooms**
- **Access**
- **Delivery**

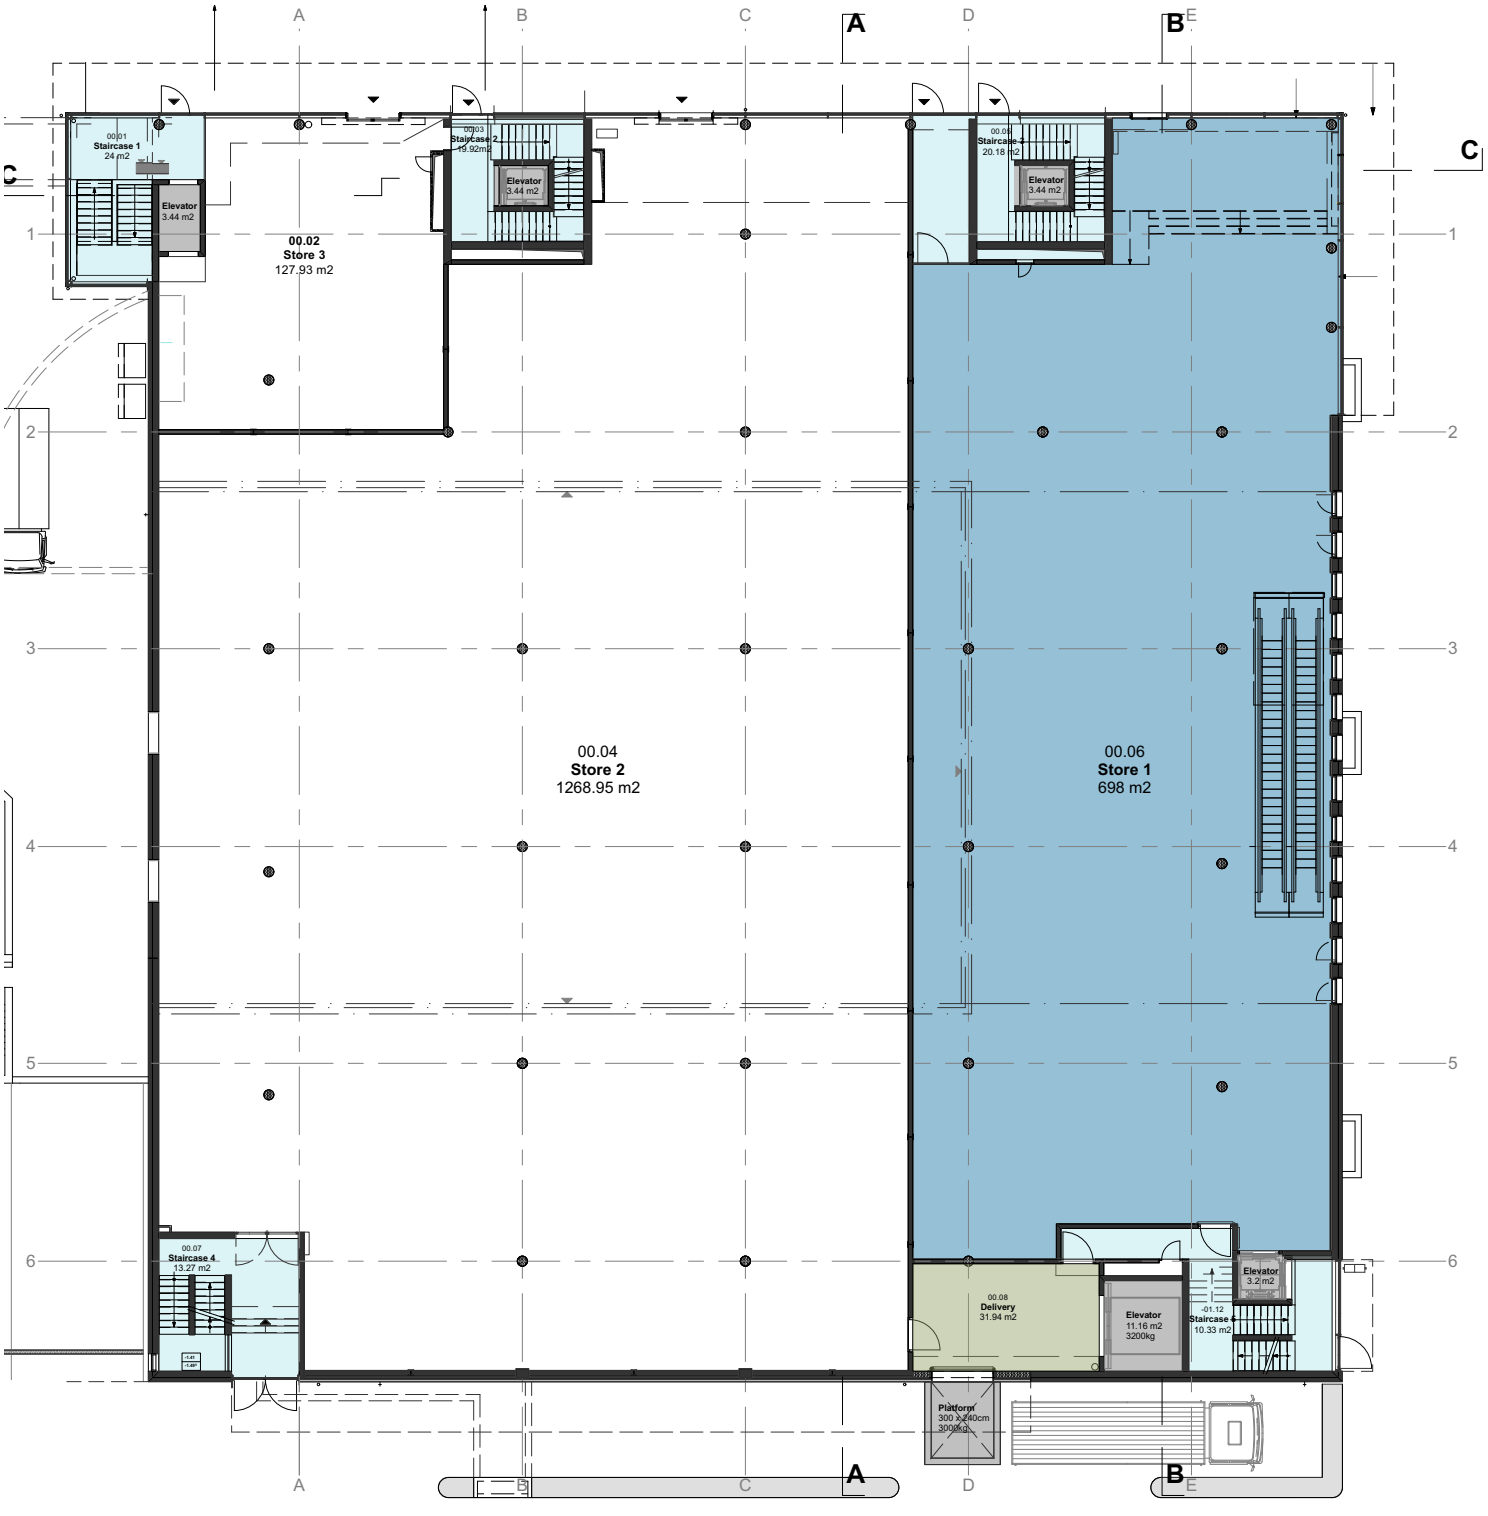

1:300

0 1 5 10

LAKONIE

Architecture . Interior . Design

Existing building | 1st.Floor

Bahnhofstrasse 47/49 , 9470 Buchs, St. Gallen


A4_Scale 1:300

1st. Floor

Leasable surface

Technical rooms

Access

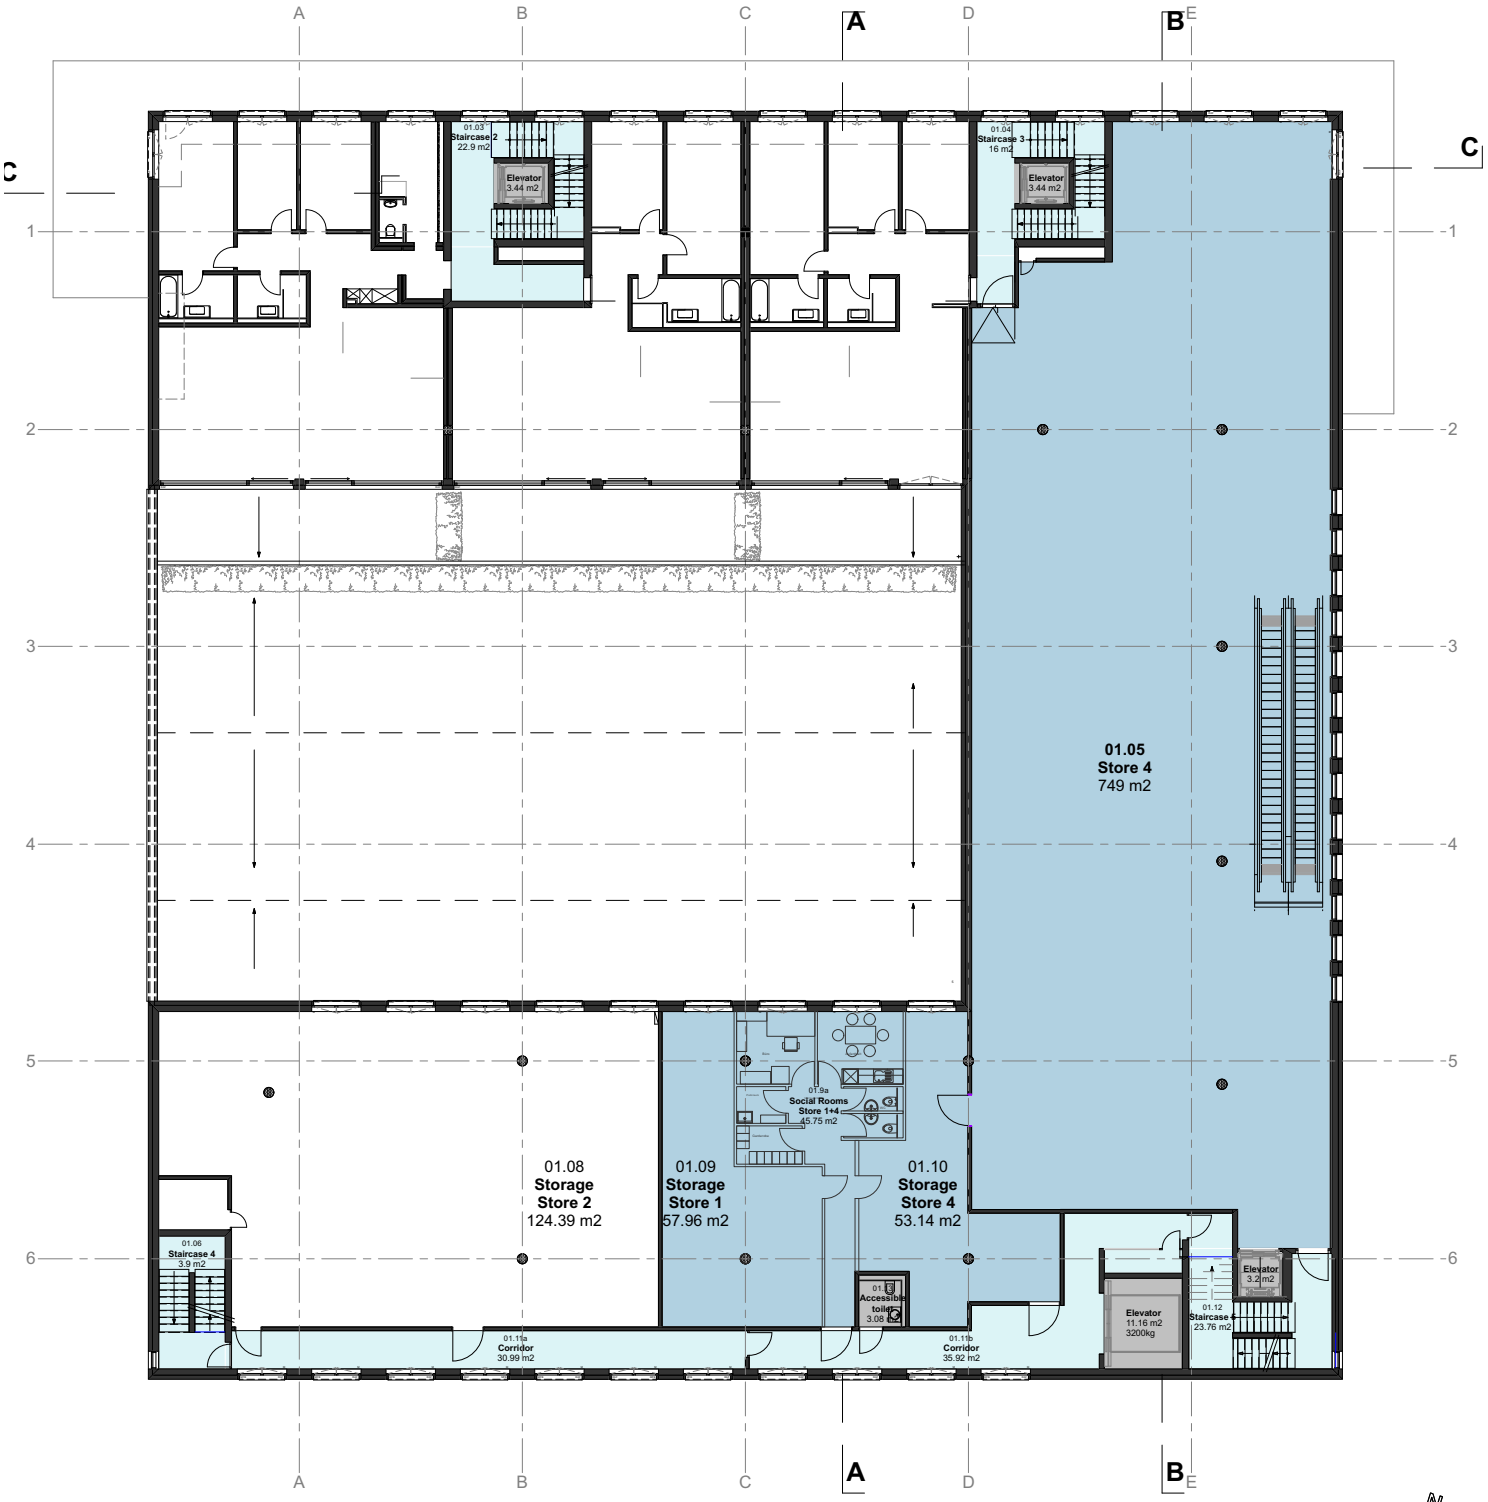

1:300

0 1 5 10


LAKONIE

Architecture . Interior . Design

Existing building | Section A-A

Bahnhofstrasse 47/49 , 9470 Buchs, St. Gallen

A4_Scale 1:300

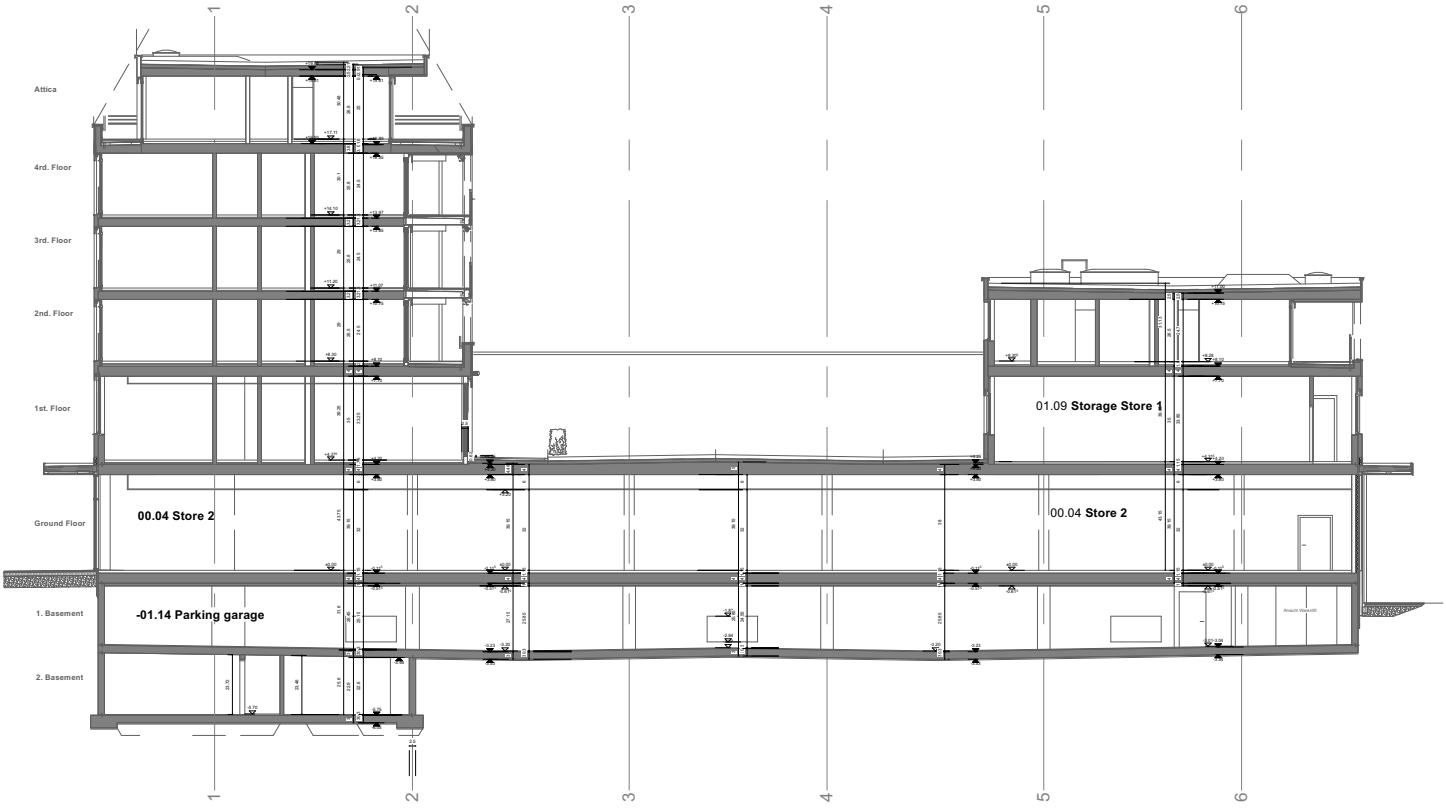

1:300

0 1 5 10


LAKONIE

Architecture . Interior . Design

Existing building | Section B-B

Bahnhofstrasse 47/49 , 9470 Buchs, St. Gallen

A4_Scale 1:300

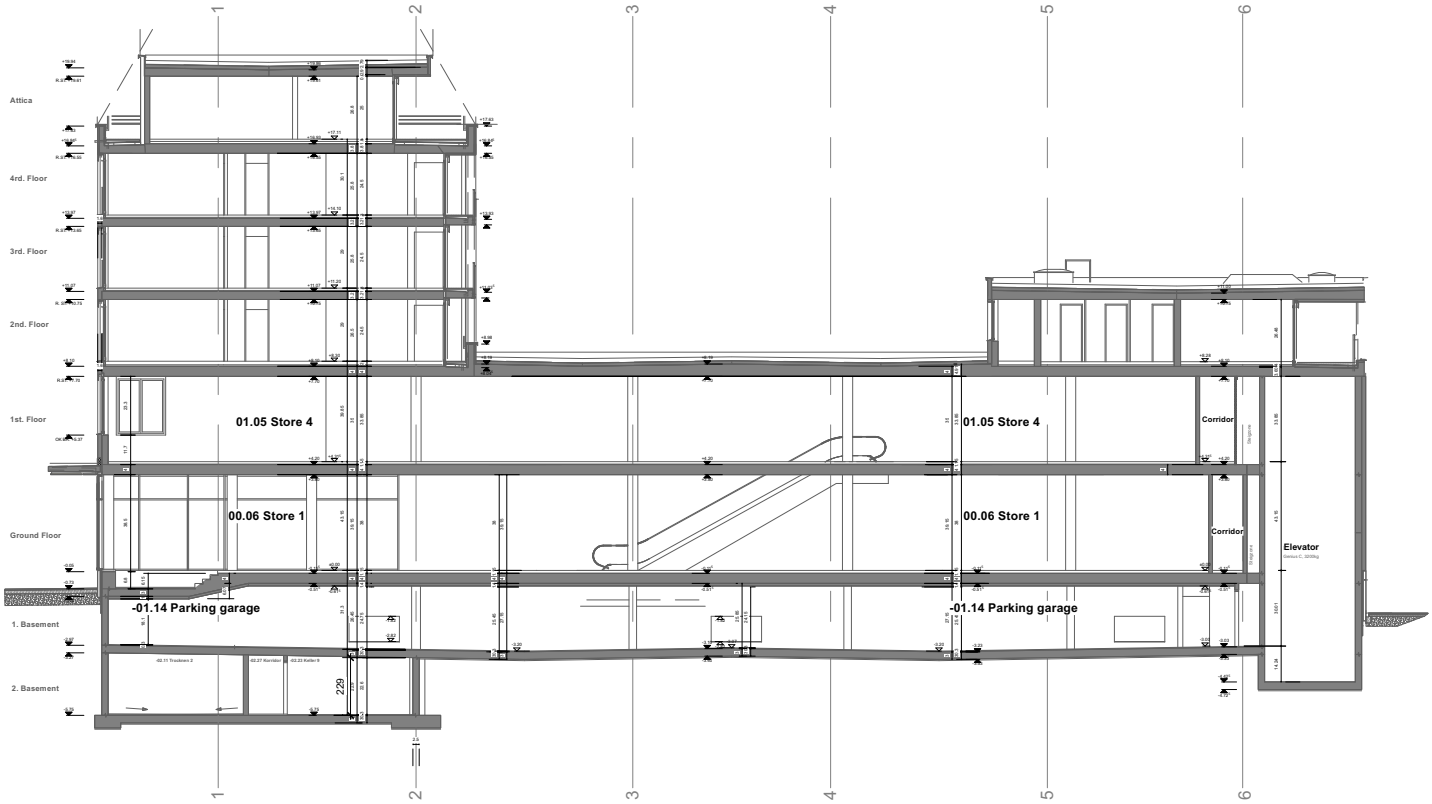

1:300

0 1 5 10


LAKONIE

Architecture . Interior . Design

Existing building | Section C-C

Bahnhofstrasse 47/49 , 9470 Buchs, St. Gallen

A4_Scale 1:300

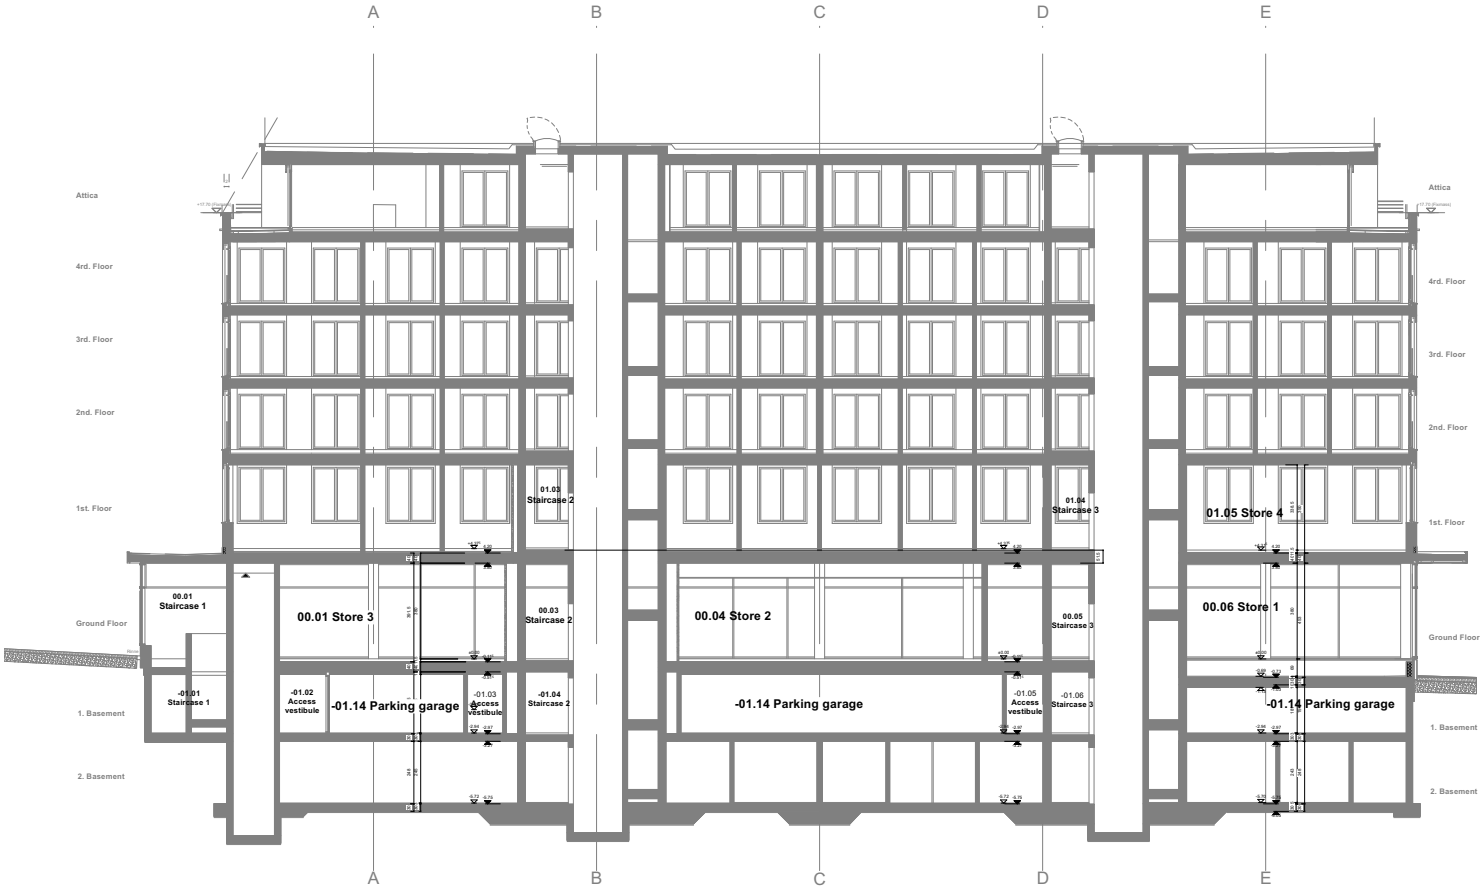

1:300

0 1 5 10