

P.T.

13.0

2

ENTRATA + 399 V.P. SEZ. N° 4

+ 2.66

MATT. COTTO
ISOLVA
K = 030

MURETTO V.S.P.

CAMINO VEDI DETT.

C.F. 18/22


EVENT.

PERS.


TL

ARCH. SOL.

INF. INF. TL

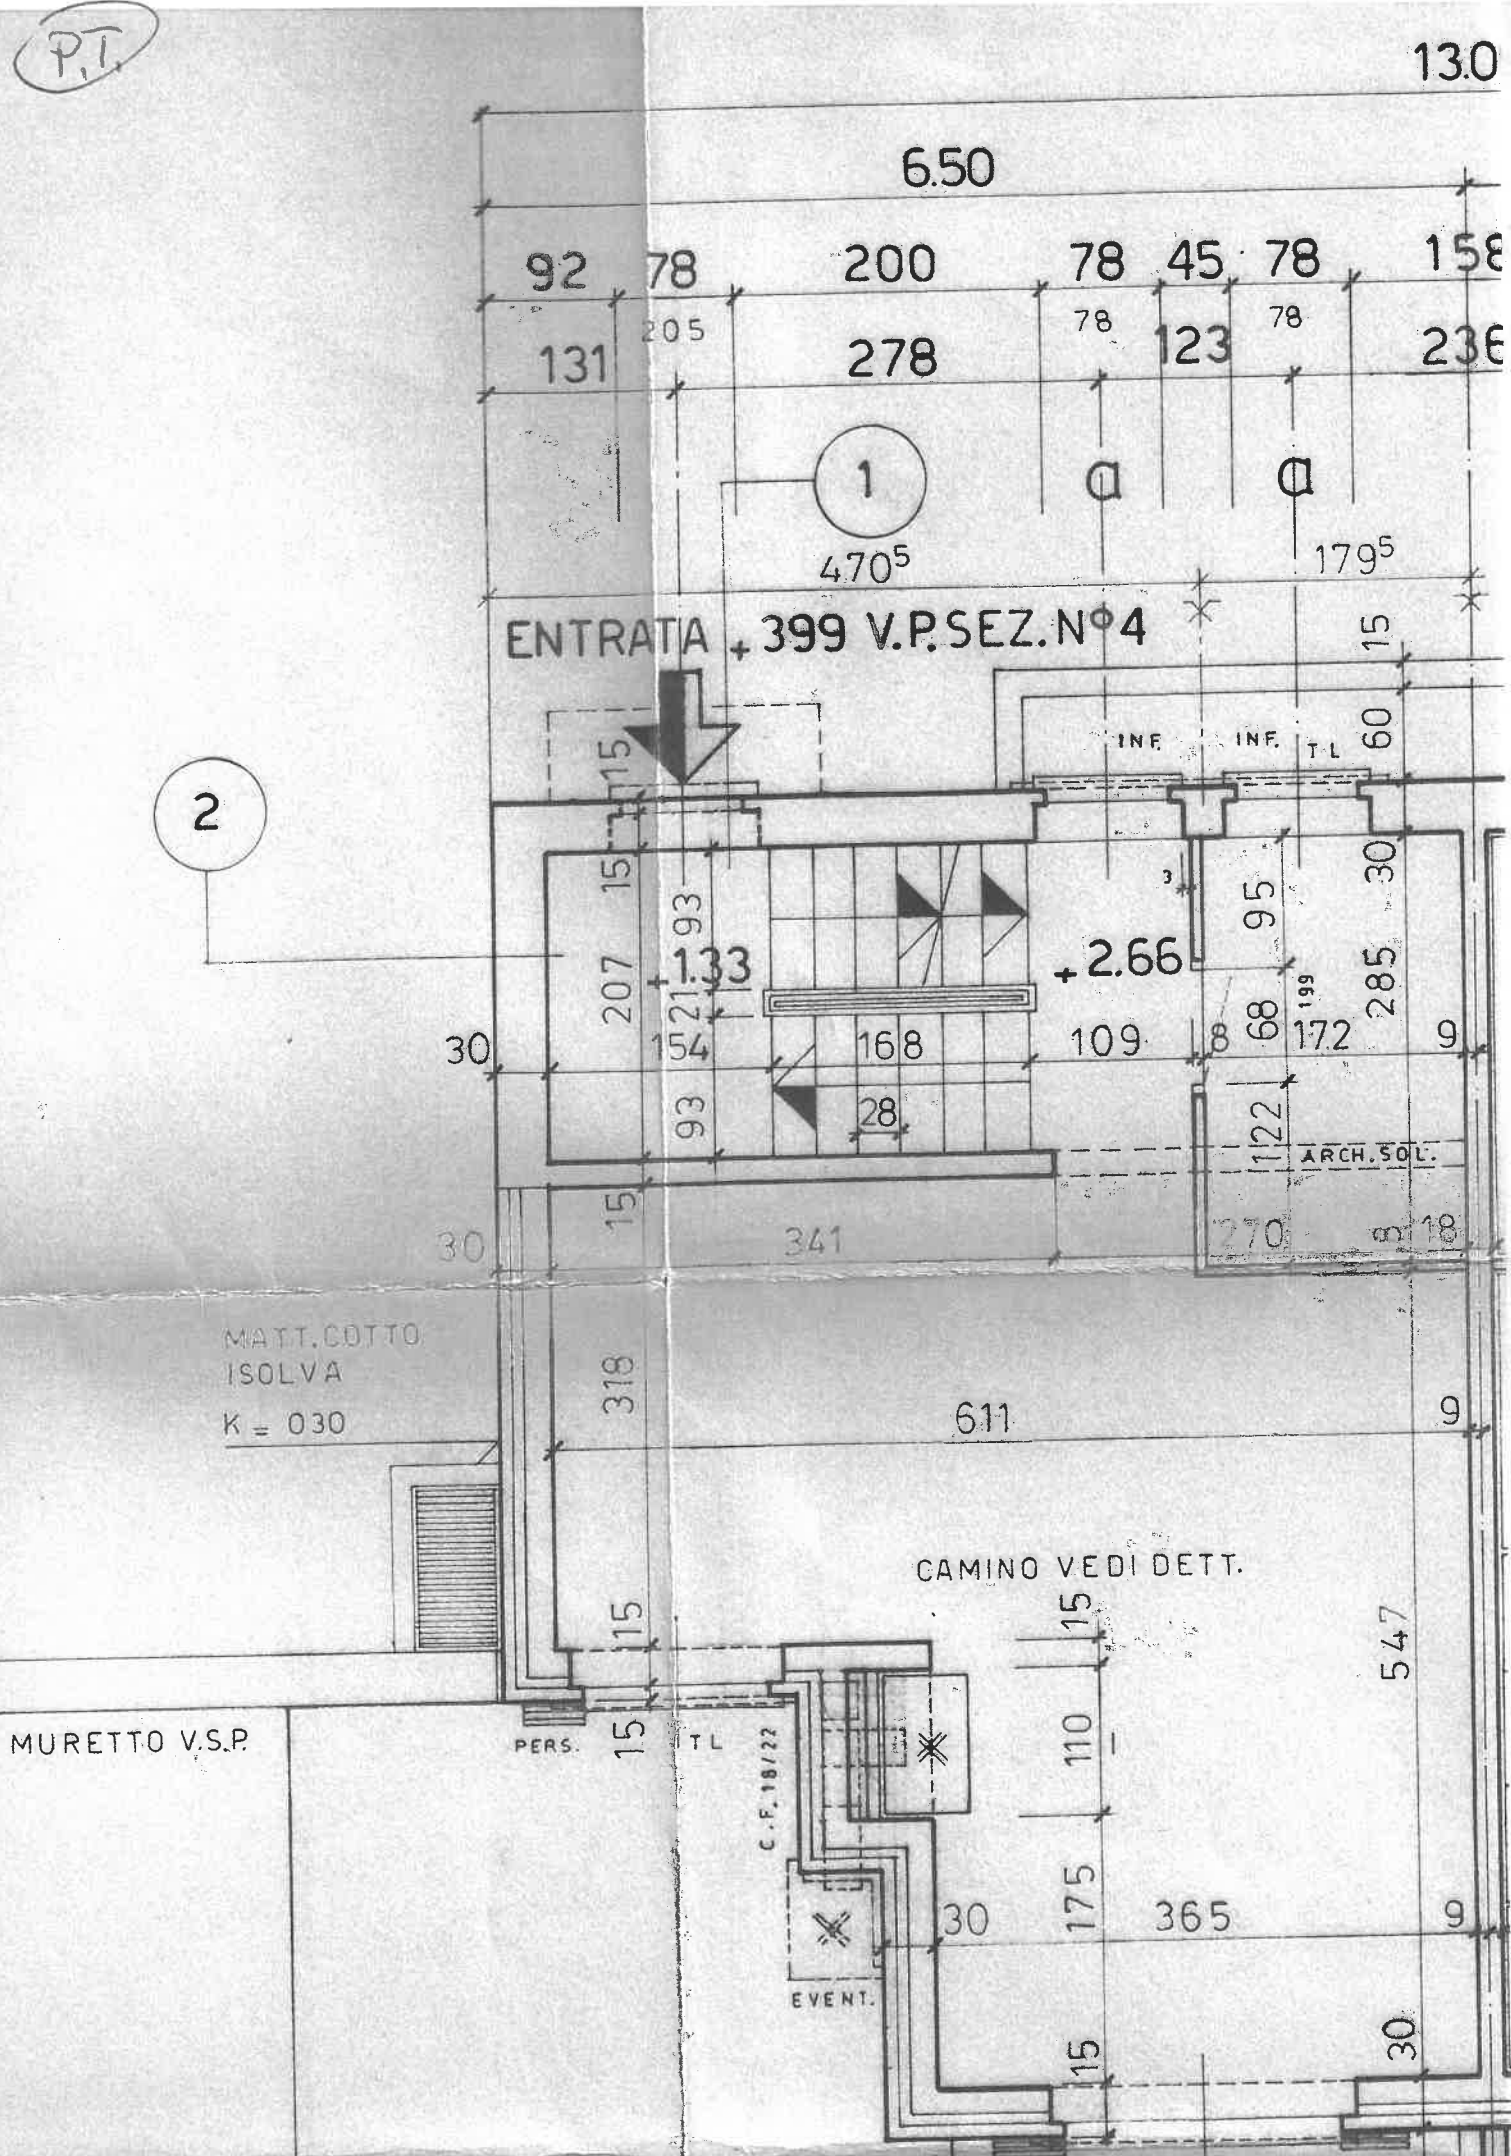

[illegible]

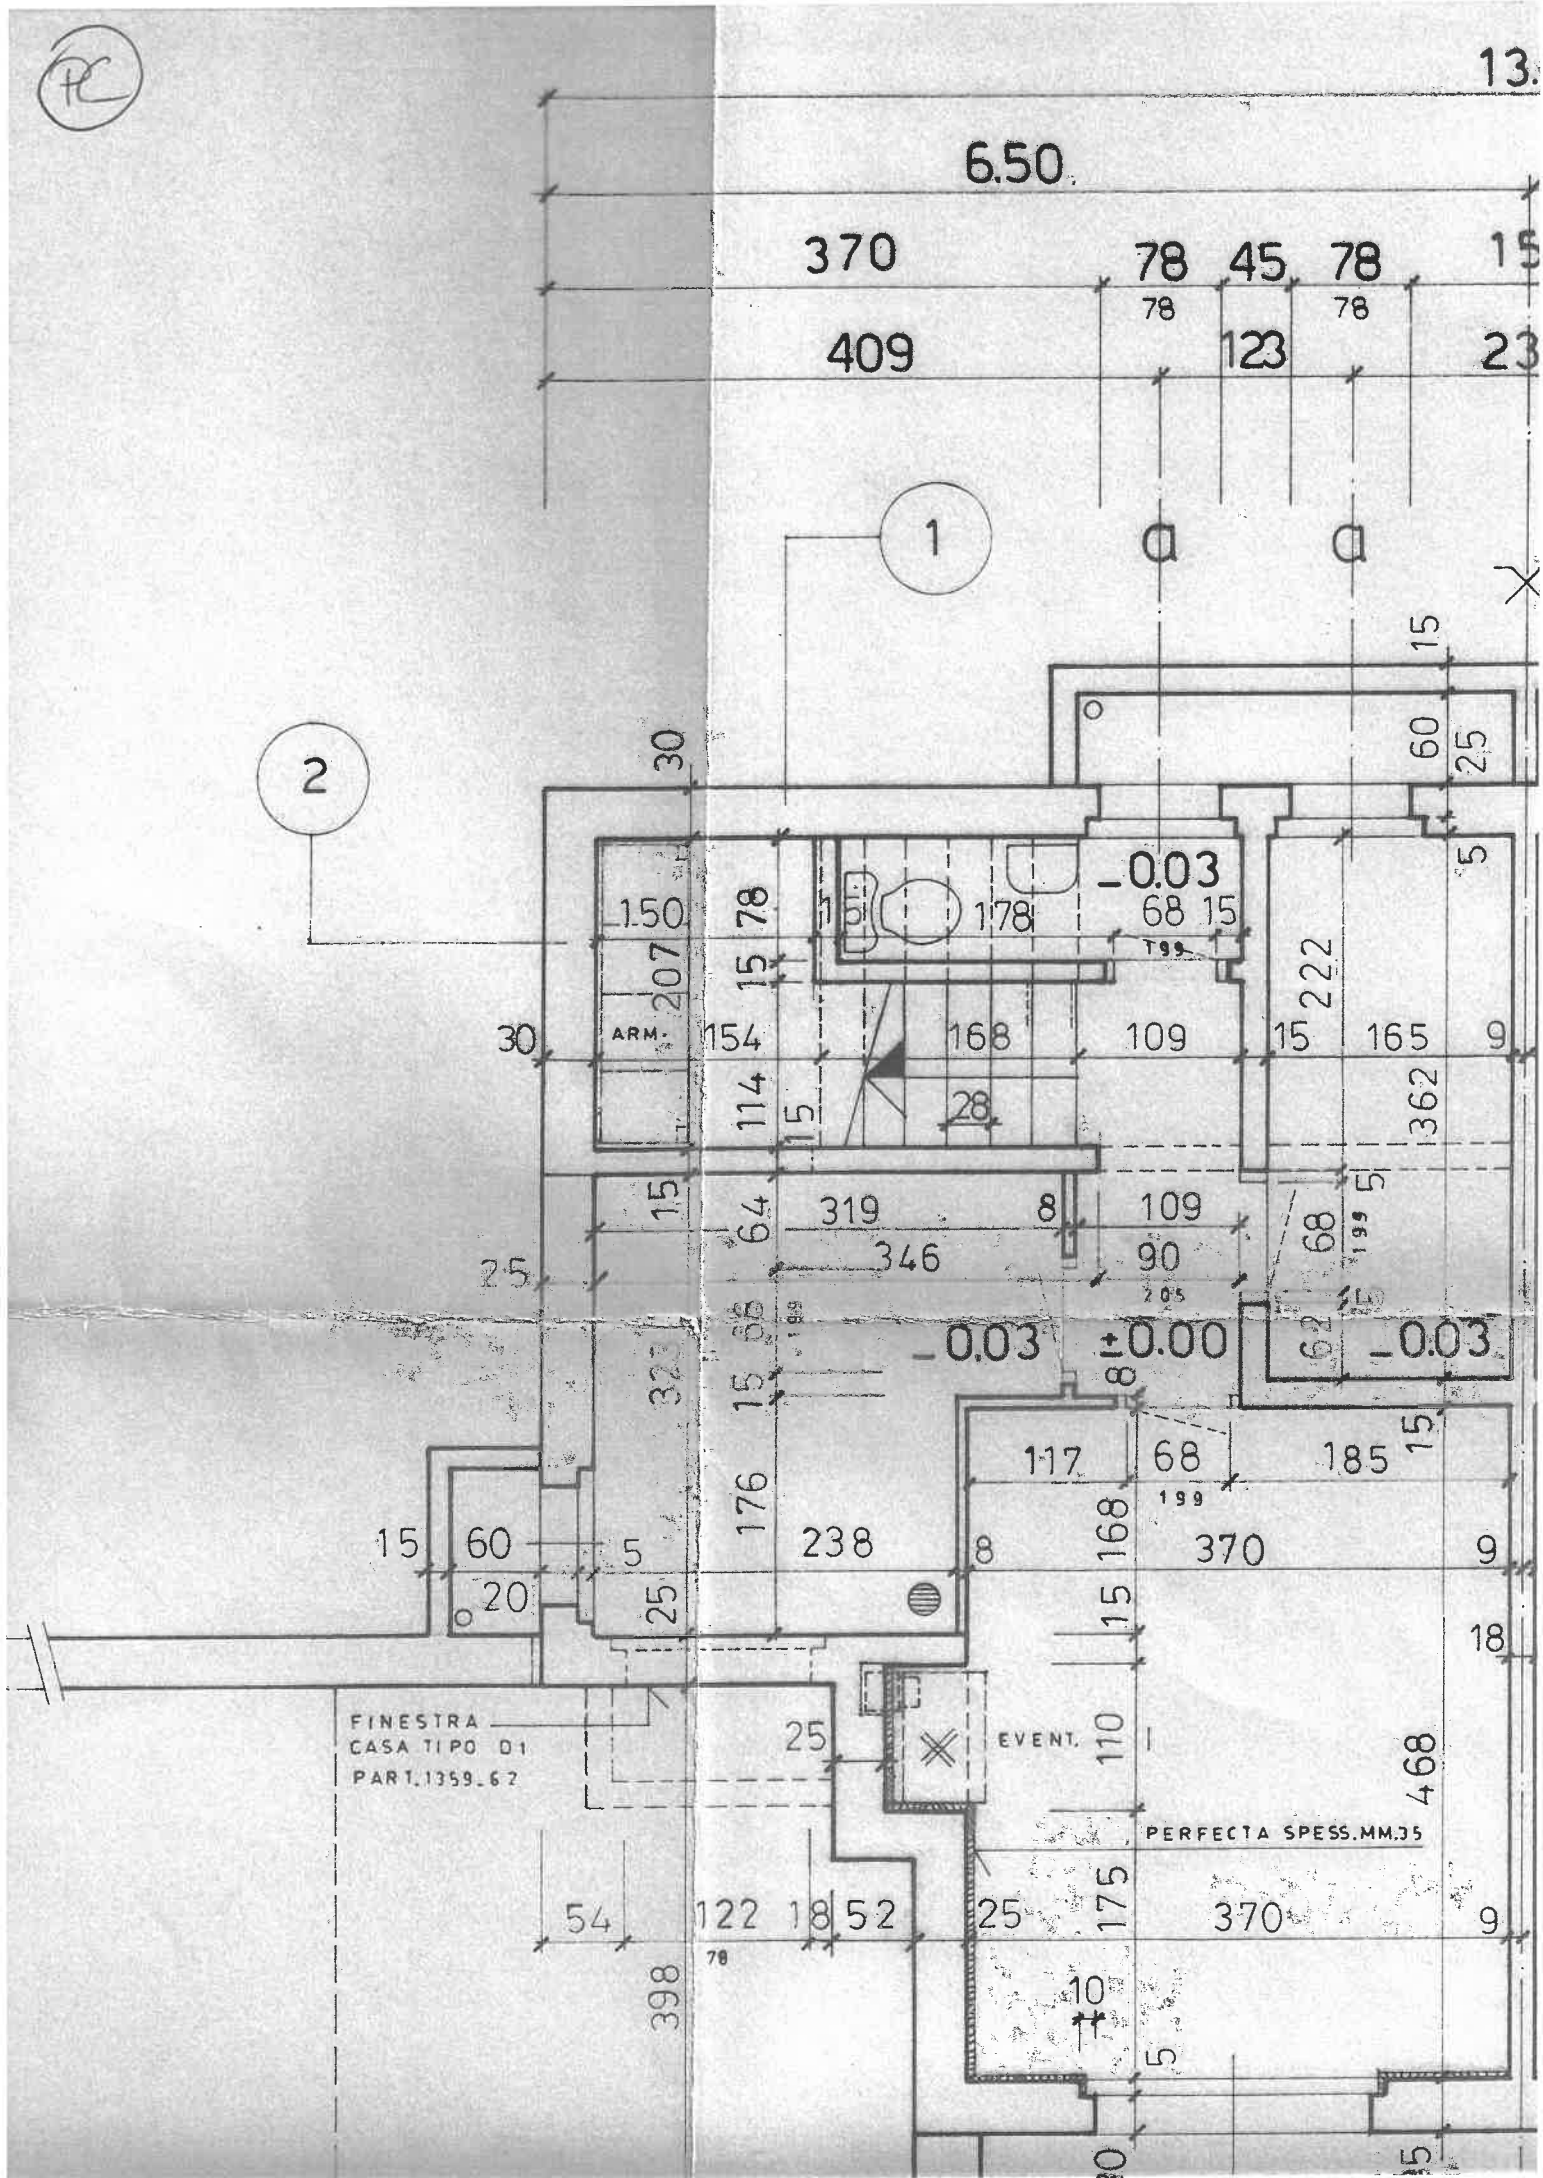

FINESTRA
CASA TIPO D1
PART. 1359.62

EVENT.

PERFECTA SPESS. MM.35