


1:50

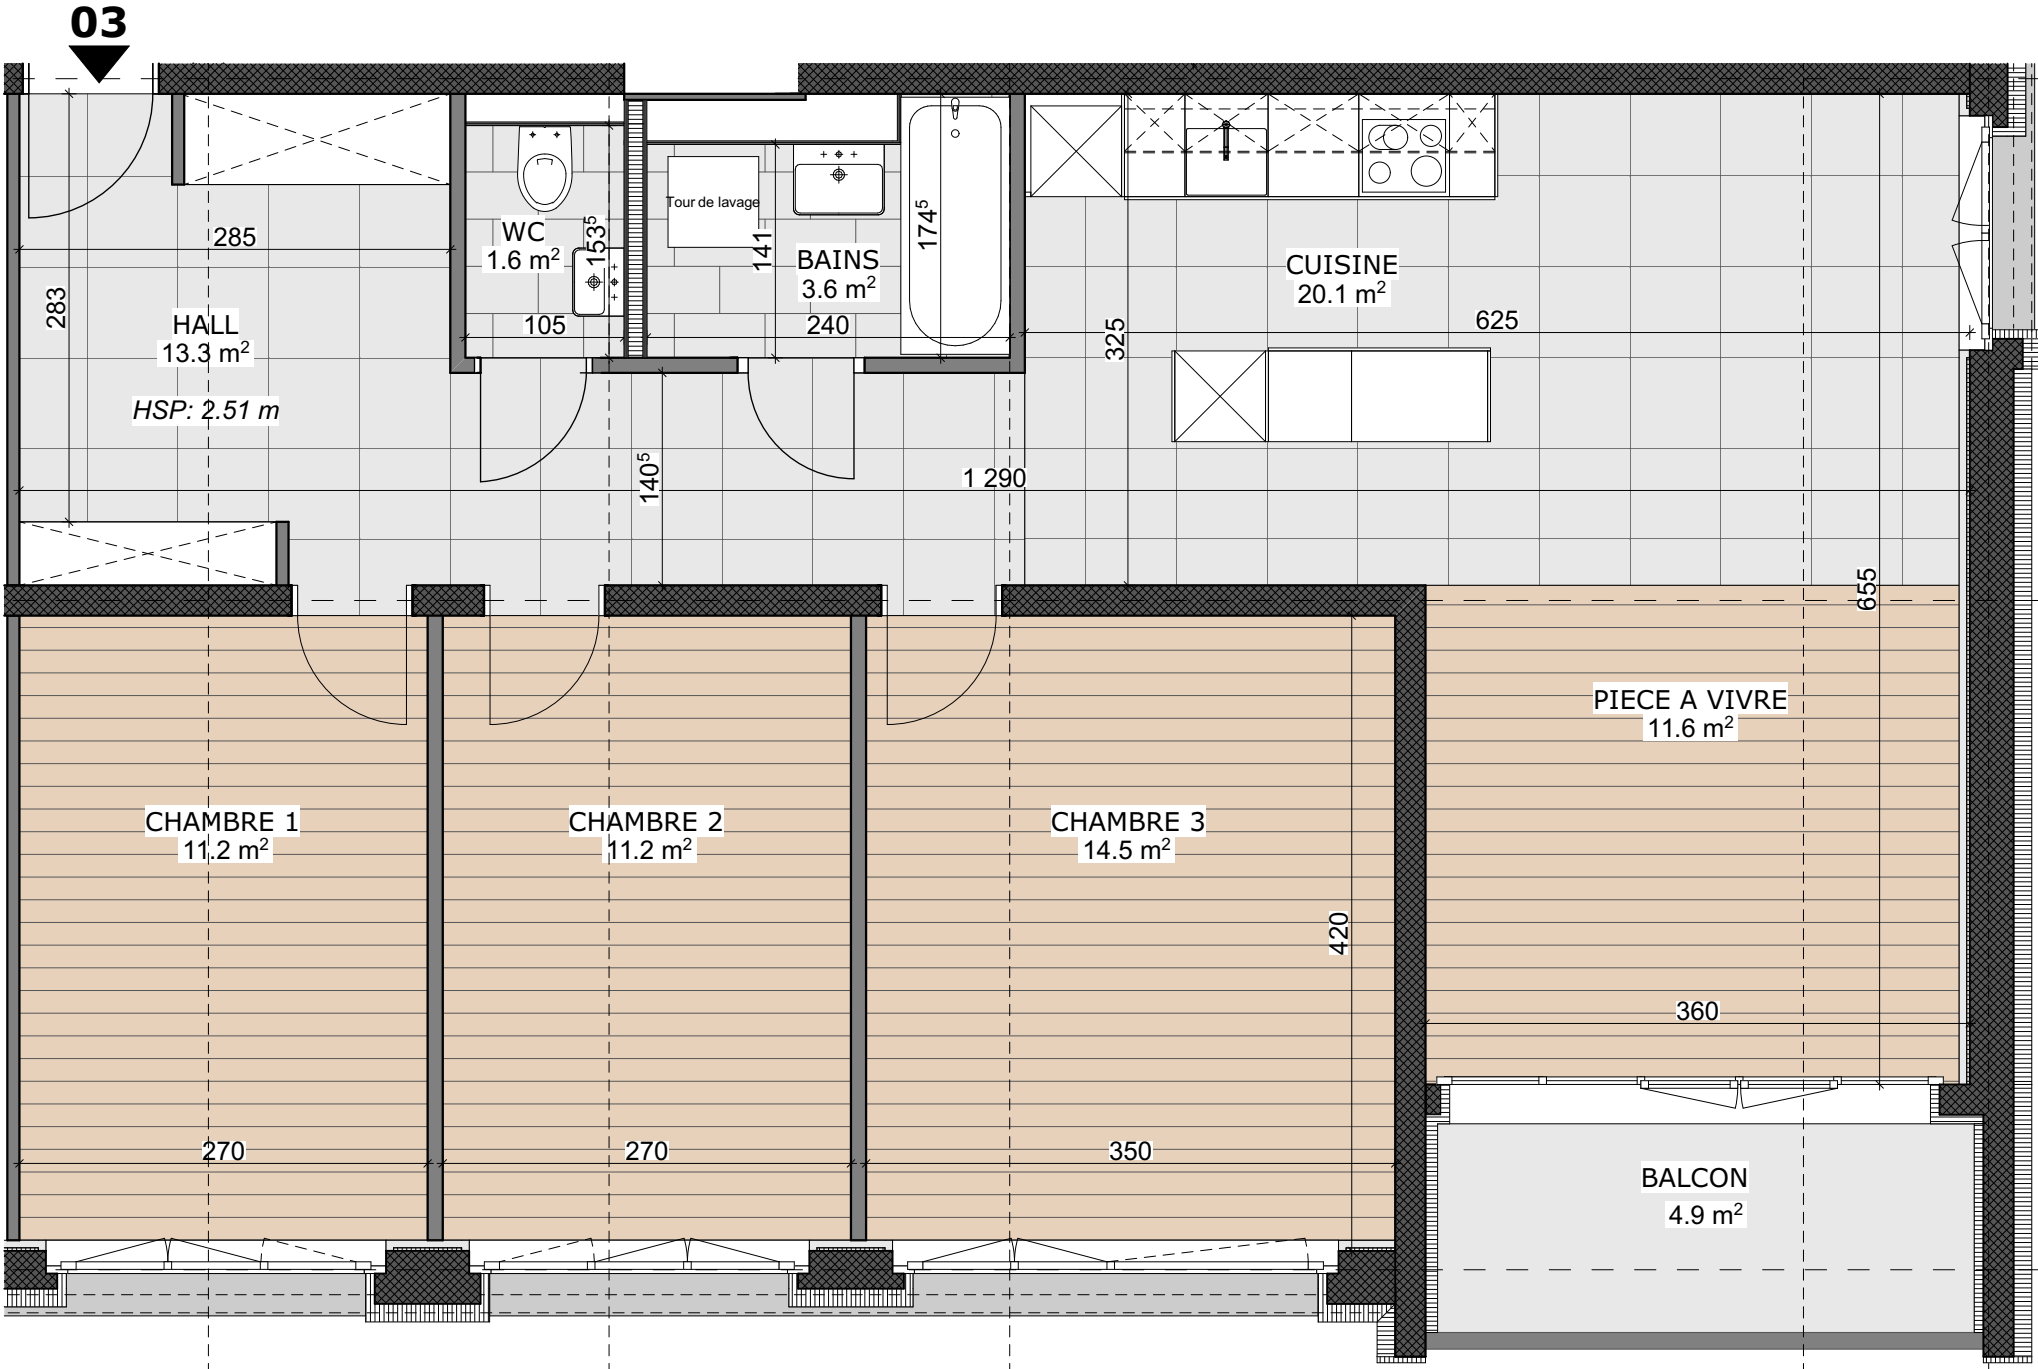

Etage type